No. 15661
FILED AND RECORDED AT REQUEST OF
Thomas E. Dixon
AT 45 MIN. PAST 10 A M
THIS 8 DAY OF October
A. D. 1940 IN BOOK —
OF
ON PAGE — LINCOLN COUNTY
NEVADA RECORDS
/S/ J. F. Roeder
COUNTY RECORDER, LINCOLN CO., NEV.
FEES $
PROOF READ BY

Thomas E. Dixon, first being duly sworn, deposes and says that he is the owner of the land subdivided, as shown by this map, being one portion of the SW¼ SW¼ of Section 5 and the NW¼ NW¼ and the NE¼ NW¼ of Section 8, T.4S., R.61E., M.D.B.&M. That he has caused said subdivision and map to be made, and he does hereby now dedicate and perpetuate in strict accordance with the law and as shown hereon, for public use and benefit the streets, alleys and public places shown hereon. That said subdivision contains less than forty acres.

/S/ Thomas E. Dixon
Thomas E. Dixon

STATE of NEVADA } ss.
COUNTY of LINCOLN }

On this 19th day of October 1940 before me, a Notary Public, personally appeared Thomas E. Dixon, known to me to be the person who executed the above certificate, and who acknowledged that he signed the same freely and for the uses and purposes therein contained.

Evan H. Edwards
Notary Public

My commission expires May 9, 1943. Seal

I, Charles E. Thompson, do hereby certify that this plat is a true and accurate map of the lands surveyed by me and laid out into blocks, lots, streets, alleys, and public places at the instance of Thomas E. Dixon, that the lots, blocks, lots, streets, alleys and public places have been definitely located and perpetuated in strict accordance with the law and as shown, more so that the blocks, streets, alleys, and public places shown hereon are located wholly within portions of the SW¼ SW¼ one the SE¼ SW¼ of section 5, and the NW¼ NW¼ and the NE¼ NW¼ of section 8, T.4S., R.61E., M.D.B.&M. bounded and described as follows, beginning at a point which bears N 30°05'W 2224.41 from the SW corner of the SE¼ SW¼ of section 5, T.4S., R.61E., M.D.B.&M., thence N 4°59'W. 830.1 ft. thence S 0°23'E 643.8 ft. thence S 89°11'E 223.78 ft. thence S 10°00'E 223.9 ft. thence N 89°11'W 223.78 ft. thence S 40°20'E 250.05 ft. thence S 89°11'E 4.37 ft. thence S 24°52'E 46.86 ft. thence S 0°23'E 316 ft. thence S 14°03'W 140.11 ft. thence S 30°05'E 260.0 ft. thence N 59°55'E 50.0 ft. thence S 30°05'W 180.0 ft. thence N 59°55'W [illegible] ft. thence S 30°05'E 144.13 ft. thence N 44°50'E 1.14 ft. thence N 31°38'E 23.95 ft. thence S 19°26'W 330.25 ft. thence N 89°59'W 46.0 ft. to point of beginning; that the survey was completed the 17 day of December 1939.

Charles E. Thompson
Engineer

Approved by order of The Board of County Commissioners of the County of Lincoln, State of Nevada on this 8 day of November 1940.

/S/ Thomas E. Dixon
Chairman, Board of County Commissioners

Attest:
/S/ [illegible]
Clerk, Board of County Commissioners

No. 15661
Filed at the request of Thomas E. Dixon at 10:45 a.m. this 8th day of October 1940.
/S/ J. F. Roeder
County Recorder
Lincoln County, State of Nevada

No. 15661

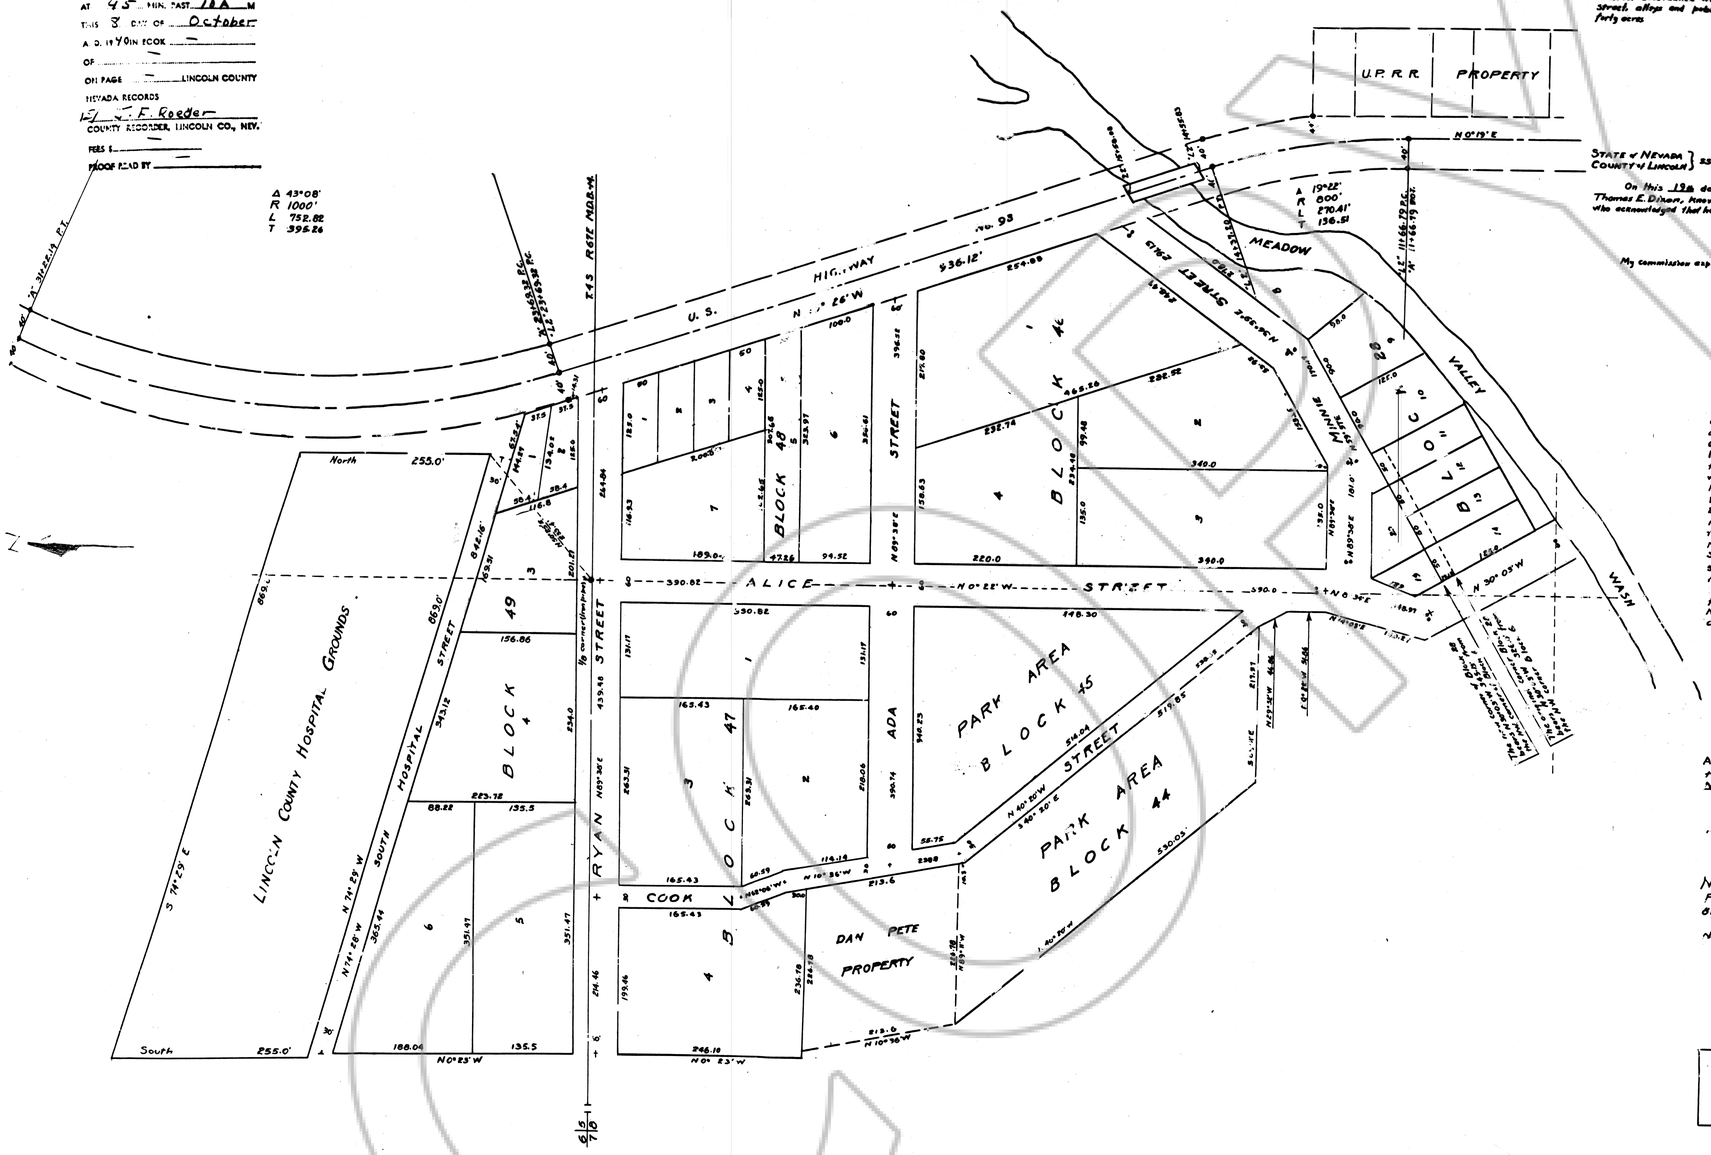

NORTH SIDE ADDITION
TOWN of CALIENTE
LINCOLN COUNTY, NEVADA

Scale 1" = 100 ft.