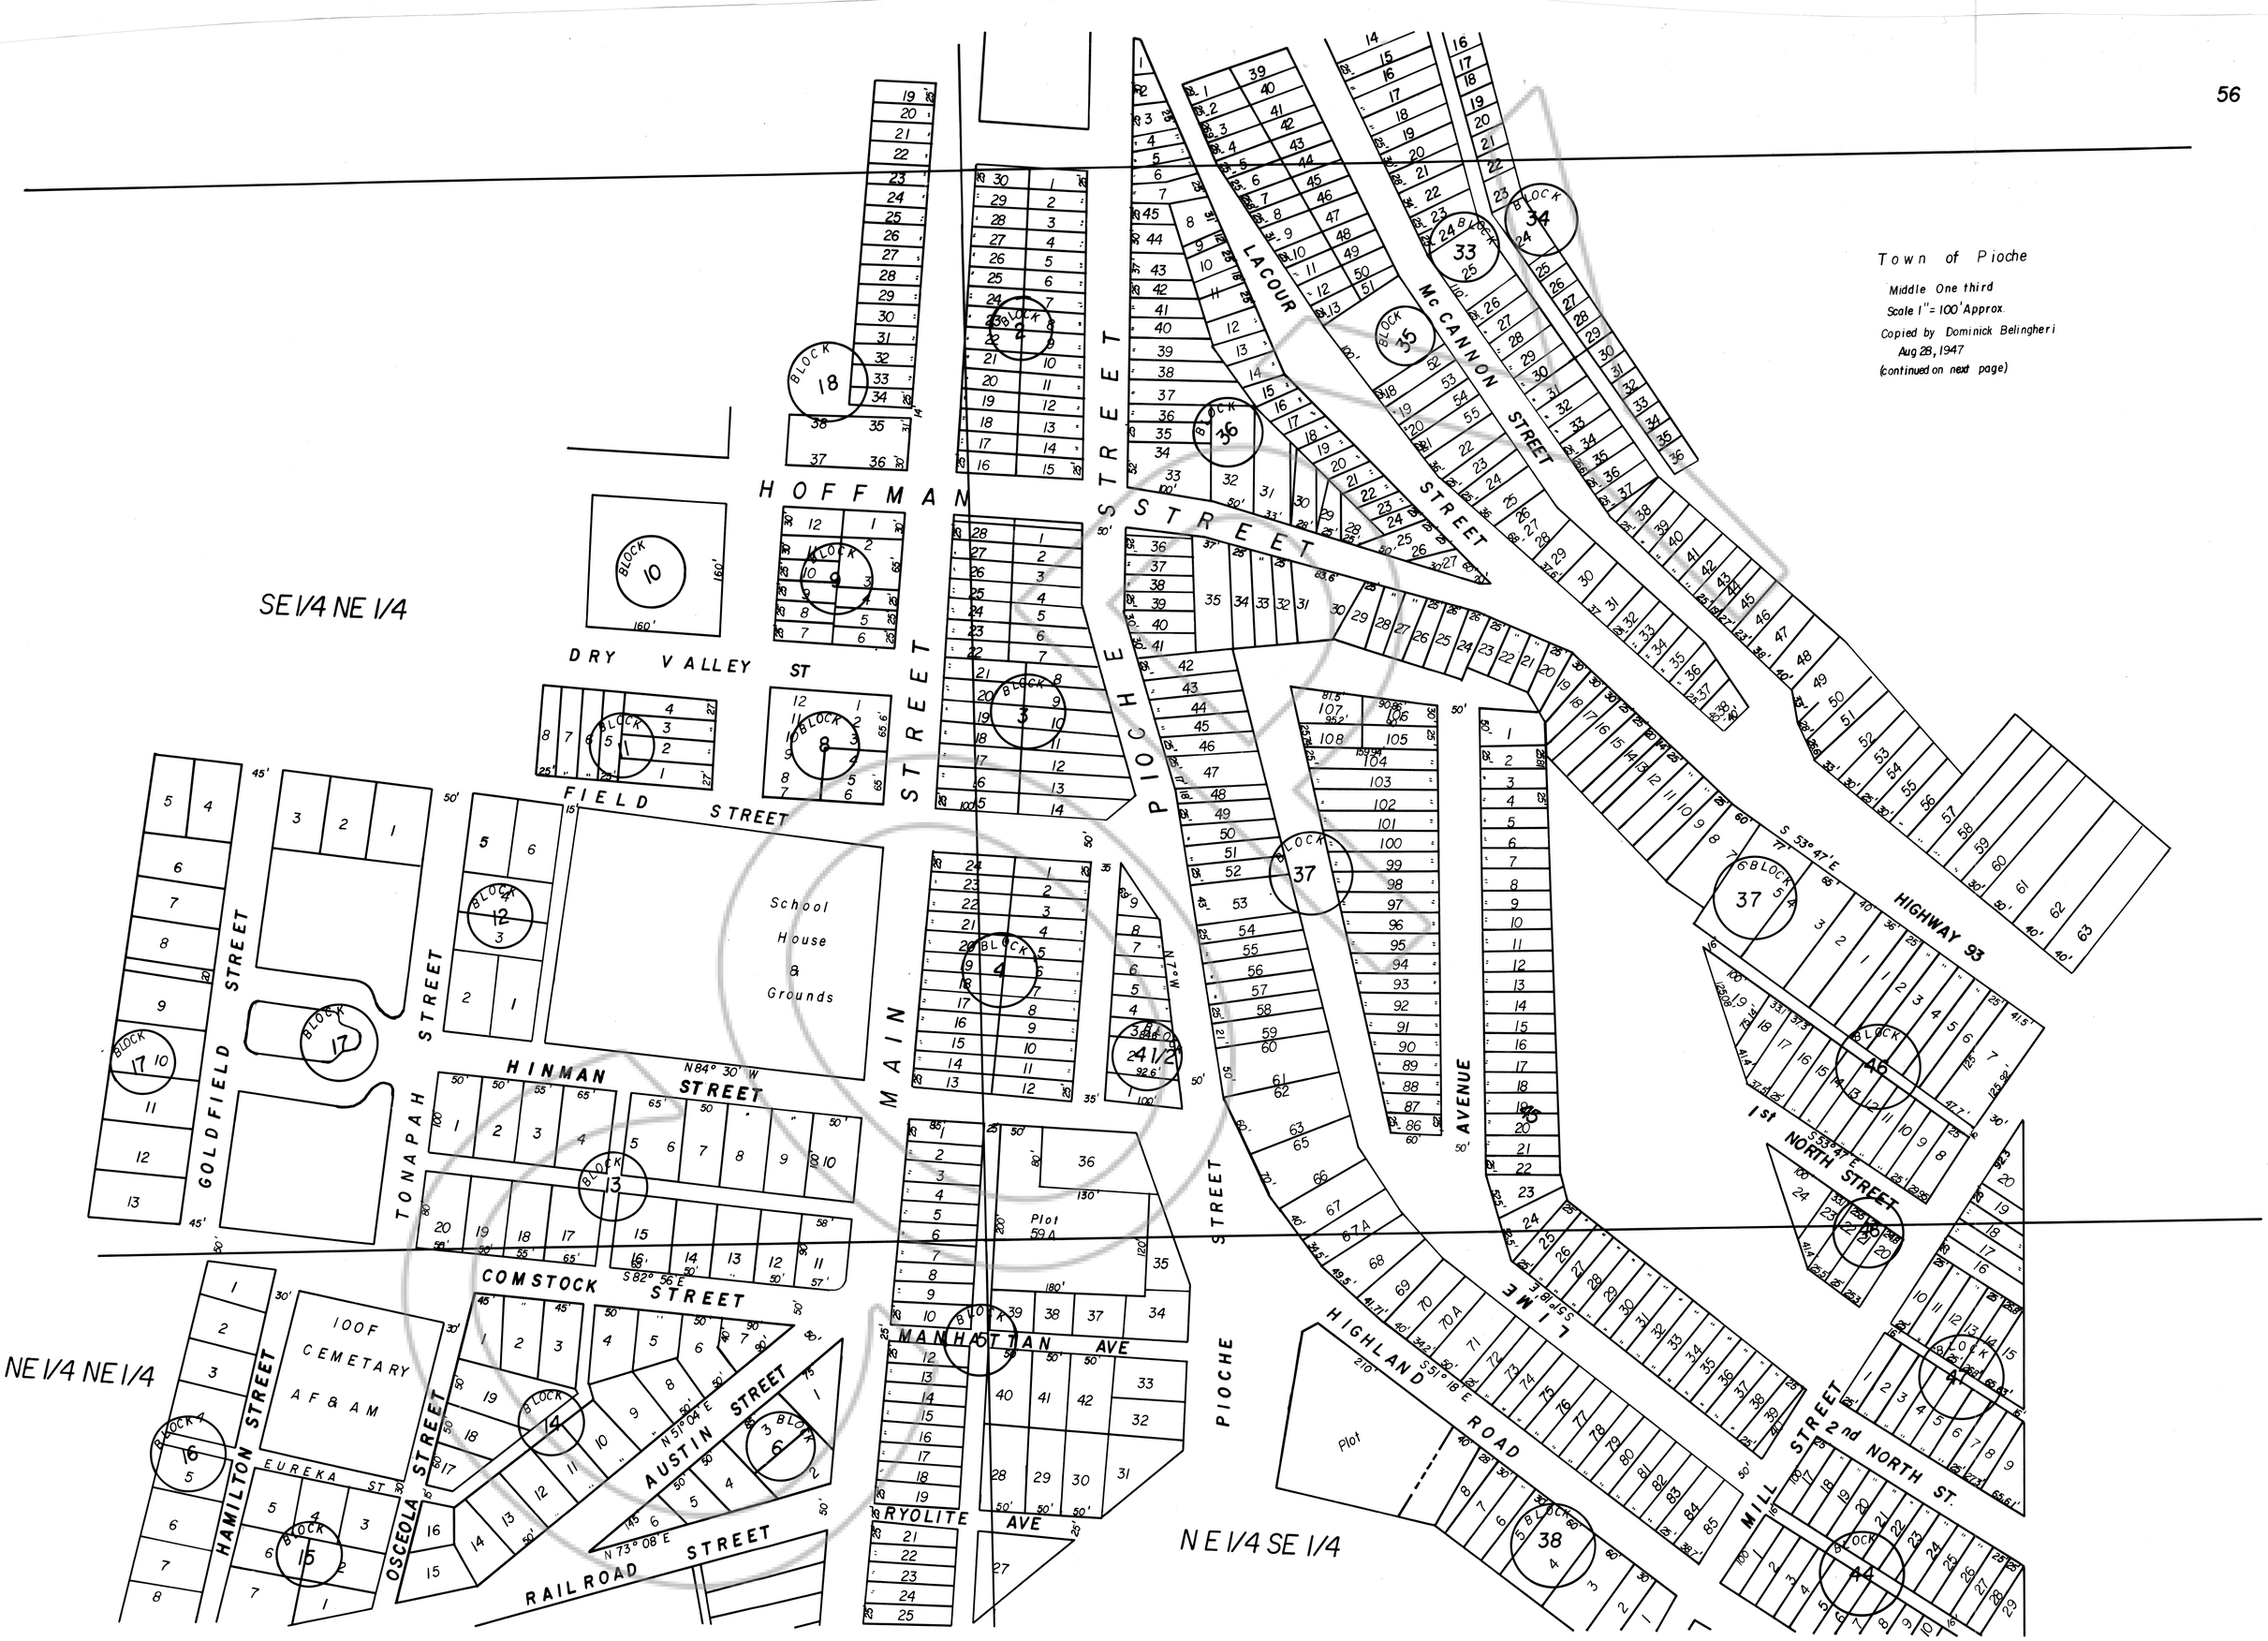
Town of Pioche
Middle One third
Scale 1" = 100' Approx.
Copied by Dominick Belingheri
Aug 28, 1947
(continued on next page)
SE 1/4 NE 1/4
NE 1/4 NE 1/4
NE 1/4 SE 1/4
HOFFMAN STREET
DRY VALLEY ST
FIELD STREET
GOLDFIELD STREET
TONAPAH STREET
HINMAN STREET
COMSTOCK STREET
HAMILTON STREET
OSCEOLA STREET
AUSTIN STREET
RAILROAD STREET
MAIN STREET
PIOCHE STREET
LACOUR STREET
McCANNON STREET
HIGHWAY 93
1st NORTH STREET
2nd NORTH ST.
MILL STREET
LIME AVENUE
HIGHLAND ROAD
MANHATTAN AVE
RYOLITE AVE
EUREKA ST
School House & Grounds
100F CEMETARY AF & AM
Plot 59A
Plot
BLOCK 1
BLOCK 2
BLOCK 3
BLOCK 4
BLOCK 6
BLOCK 8
BLOCK 9
BLOCK 10
BLOCK 12
BLOCK 13
BLOCK 14
BLOCK 15
BLOCK 16
BLOCK 17
BLOCK 18
BLOCK 33
BLOCK 34
BLOCK 35
BLOCK 36
BLOCK 37
BLOCK 38
BLOCK 41/2
BLOCK 44
BLOCK 45
BLOCK 46
BLOCK 47
N 84° 30' W
S 82° 56' E
N 51° 04' E
N 73° 08' E
N 7° W
S 53° 47' E
S 51° 18' E