104

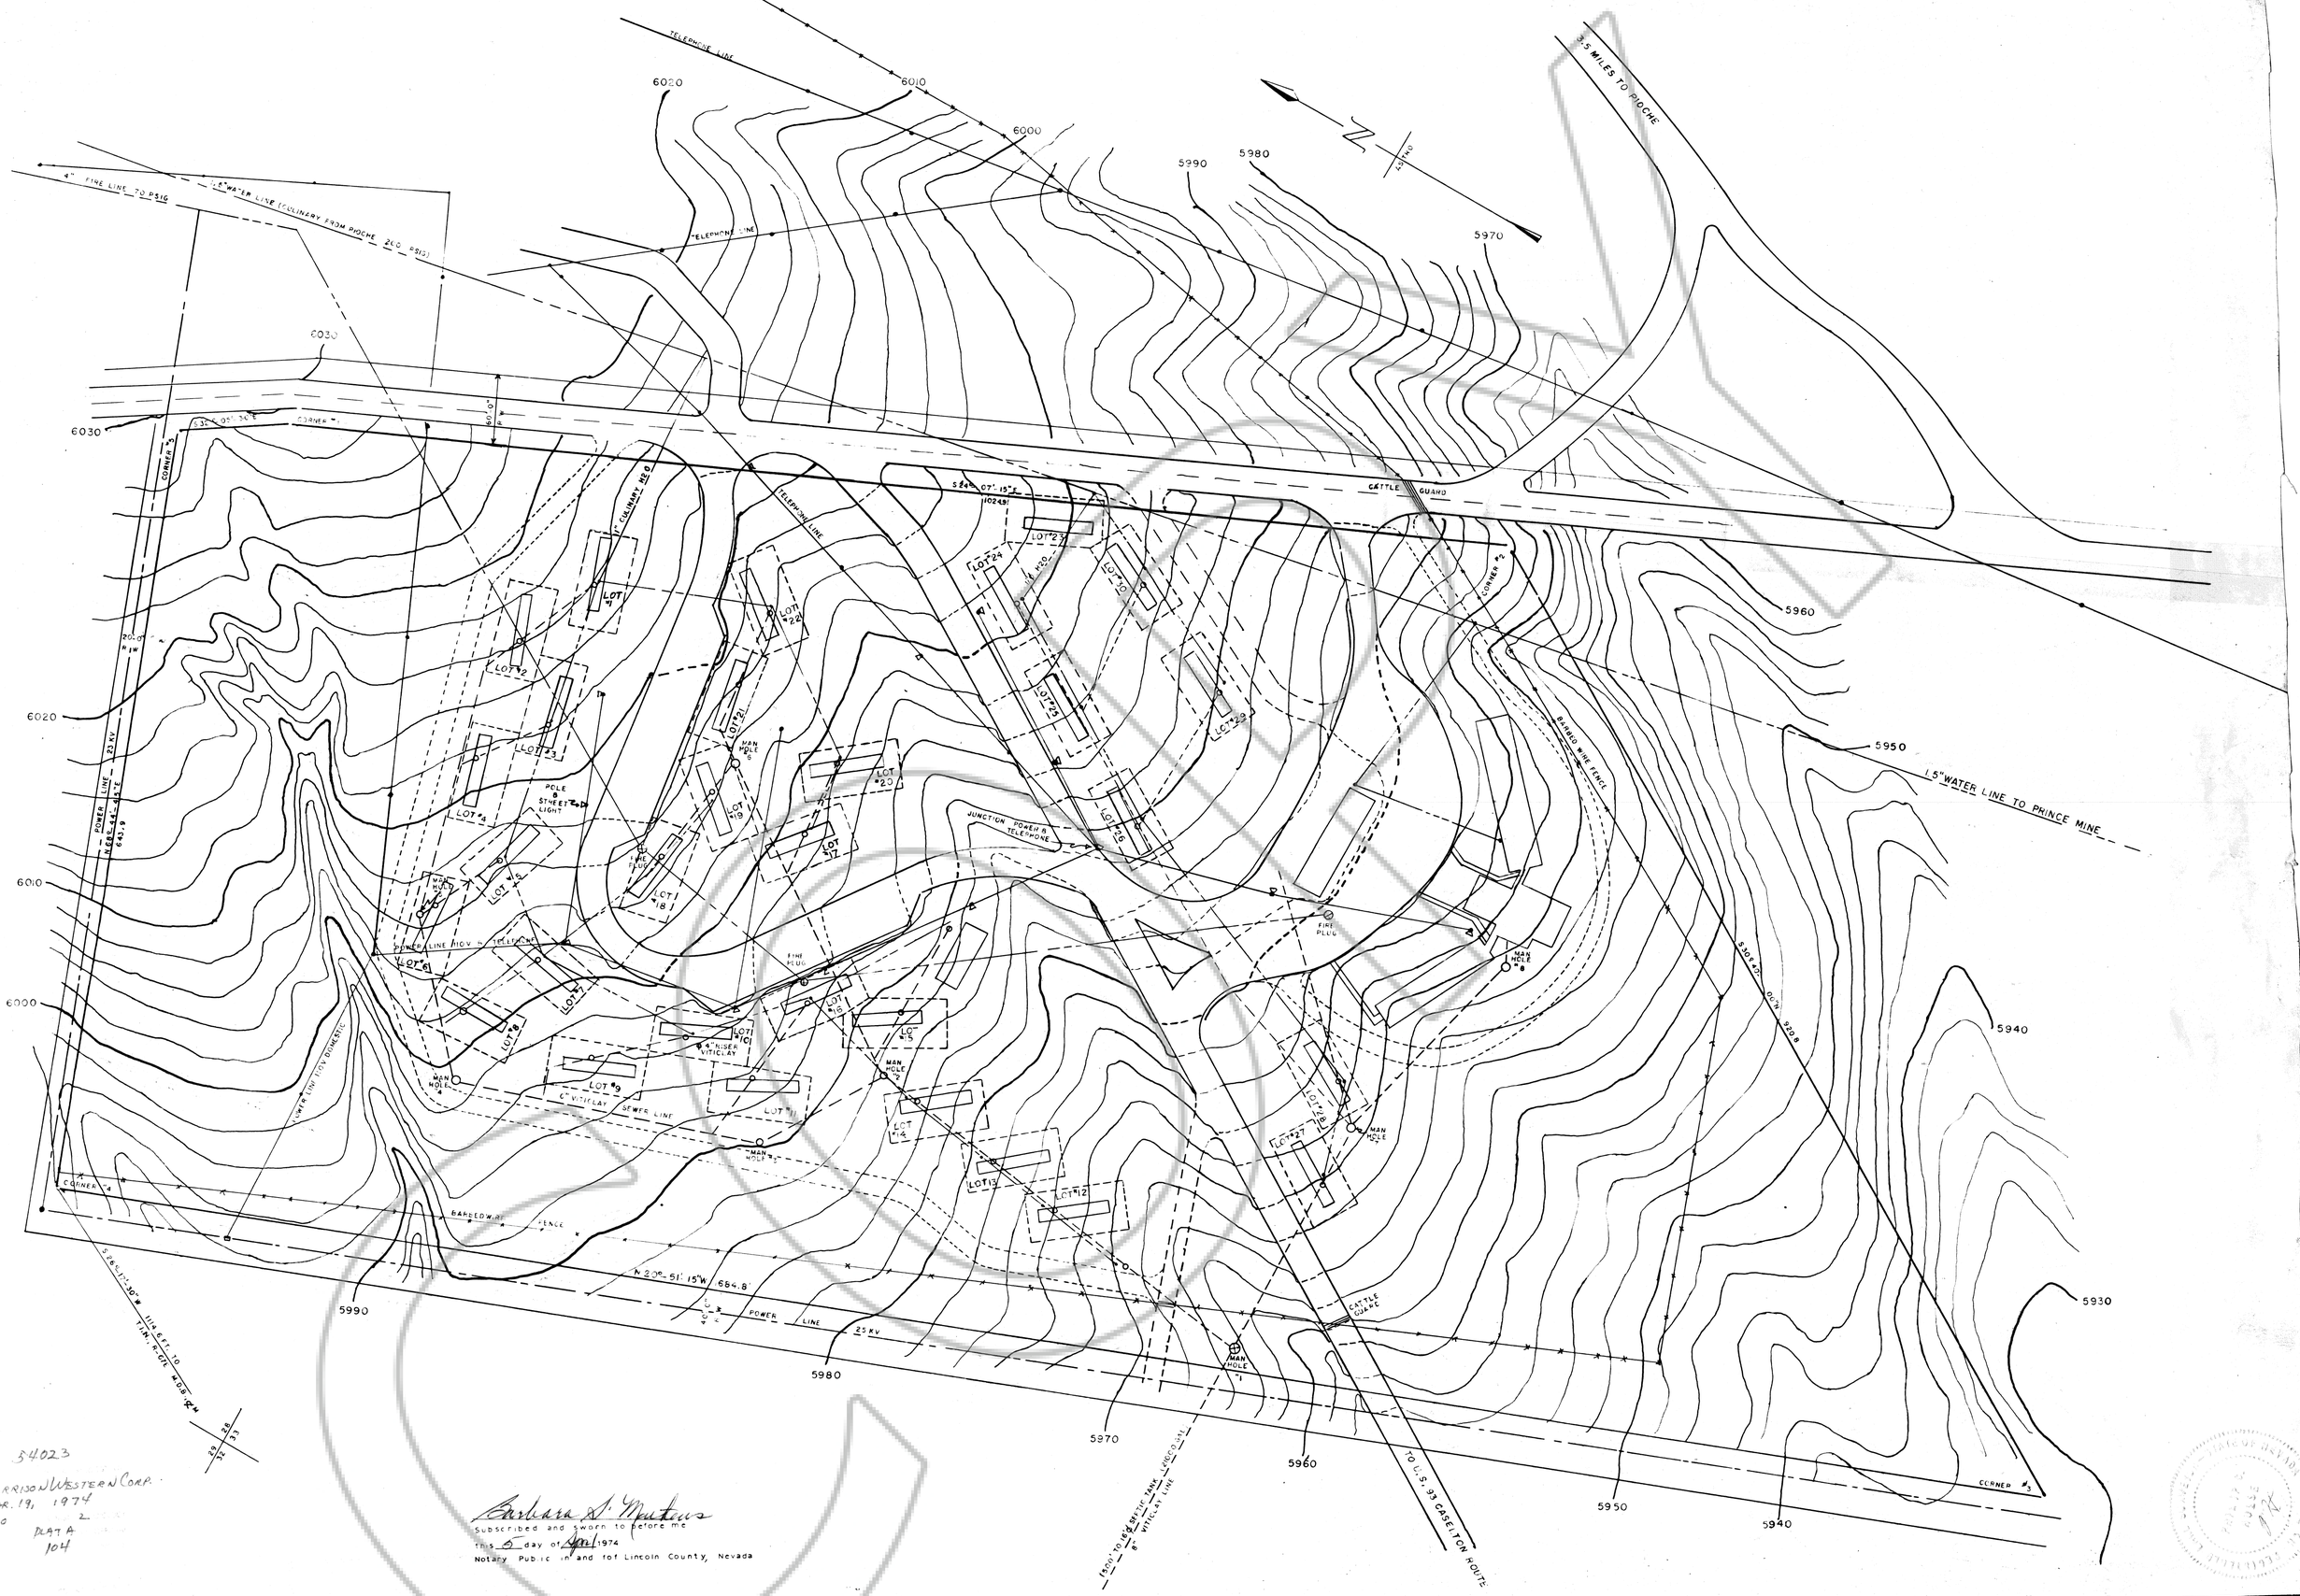

34023
HARRISON WESTERN CORP.
MAR. 19, 1974
P 30 2
PLAT A
104

Barbara S. Mathews
Subscribed and sworn to before me
this 5 day of April 1974
Notary Public in and for Lincoln County, Nevada

STATE OF NEVADA } SS
COUNTY OF LINCOLN

PHILIP C. HULSE states that he is a Registered Land Surveyor and Lincoln County Surveyor in the State of Nevada, and does hereby certify that this Plat is a true and accurate map of a 30 unit trailer court, and was prepared under his supervision from field notes and reference drawings as shown hereon, that the lots streets and alleys were layed out by HARRISON WESTERN CORPORATION, Pioche, Nevada, and have been definitely established and perpetuated in strict accordance with the law as shown hereon, that the area shown on this map is 27.285 acres more or less. Located in Sections 28 and 33, T1N, R67E M.D.B.&M., and that the survey and map was completed on 3/7/74

Philip C. Hulse
Nev. RLS 3644

REFERENCE DRAWINGS

BUNKER HILL METALS REDUCTION CO.
D-50P D-1865
D-147P D-1866
D-1178 C

FEDERAL PUBLIC HOUSING AUTHORITY
DEFENSE HOUSING PROJECT NEV. 26052
Drawing No. S-3

RECORDER'S STAMP

ACKNOWLEDGMENTS

For HARRISON WESTERN CORP.
E. Harrison

For the LINCOLN CO. COMMISSIONERS
J. Ross Harrison

SCALE 1" = 50'

27.285 ACRES LOT SIZE 80' X 40'

DRIVEWAYS AND WALKWAYS TO BE CONNECTED TO ACCESS ROADS IN UNASSIGNED AREAS AT LOT ENDS

MAP TO ACCOMPANY APPLICATION BY HARRISON WESTERN CORPORATION TO OPERATE THE CASELTON HEIGHTS 30 UNIT TRAILER PARK

DATE MAR