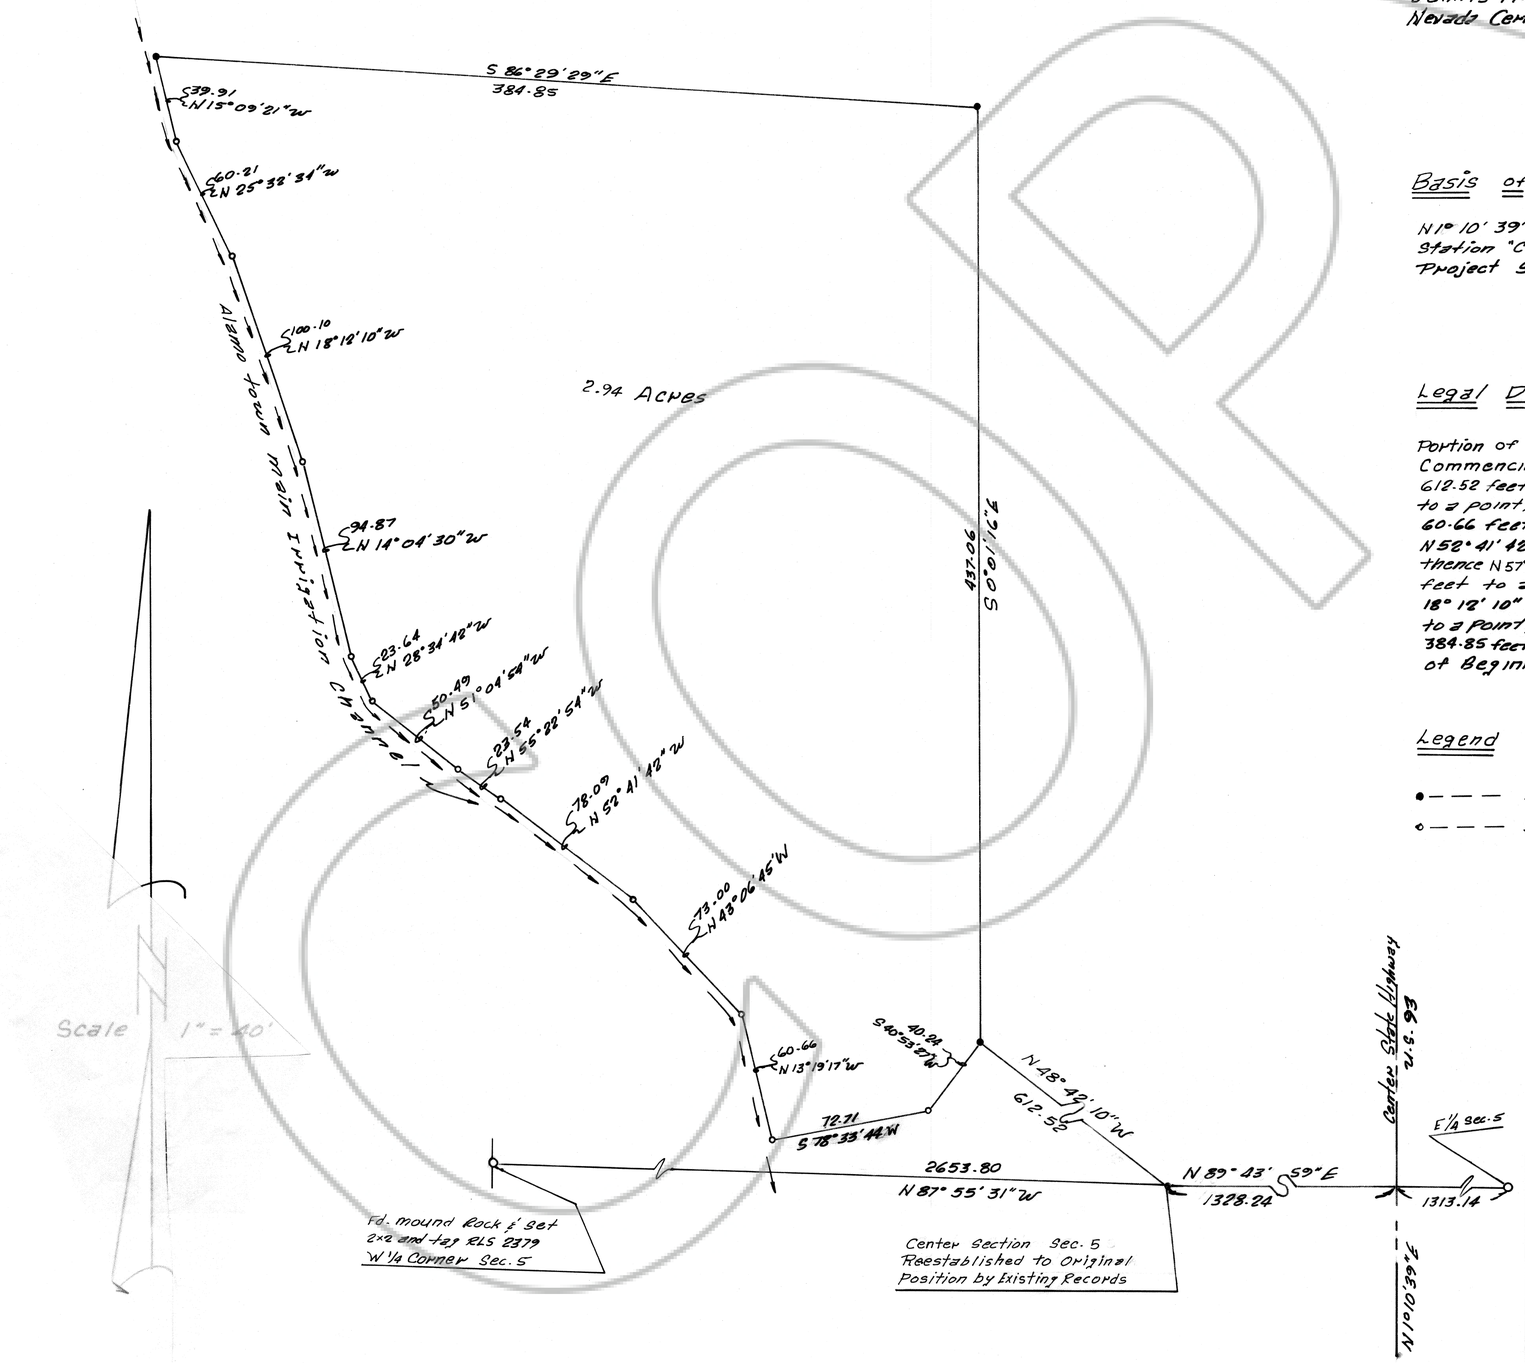

Surveyor's Certificate

I-- Dennis H. Wise a duly registered Land Surveyor in the State of Nevada hereby Certify that this map accurately delineats a survey made under my supervision and completed the 10 day of Feb. 1974 and that the points set and the points found are correctly shown hereon this survey was completed at the instance of Lee Christian.

Dennis H. Wise

Dennis H. Wise
Nevada Certificate #: 2379

REGISTERED LAND SURVEYOR · STATE OF NEVADA
DENNIS H. WISE
NO. 2379

Basis of Bearing

N1° 10' 39"E being the center line of Highway U.S. 93 from Station "C" 748+91.42 P.T. to Station "C" 784+00.00 P.O.T. Project S 554 (10) Sheet #28 State Highway Plans.

Legal Description

Portion of NW¼, Sec. 5, T. 7 S., R. 61 E., M. D. B. & M. Described as follows Commencing at the Center Section of said Sec. 5. thence N 48°12'10"W 612.52 feet to the true point of Beginning; thence S 40° 53' 27"W 40.24 to a point; thence S 78°33'44"W 72.71 feet to a point; thence N 13°19'17"W 60.66 feet to a point; Thence N 43°06'45"W 73.00 feet to a point; thence N 52°41'42"W 78.09 feet to a point; N 55°22'54"W 23.54 feet to a point; thence N 57°04'54"W 50.49 feet to a point; thence N 28°34'42"W 23.64 feet to a point; thence N 14°04'30"W 94.87 feet to a point; thence N 18°12'10" W 100.10 feet to a point; thence N 25°32'34"W 60.21 feet to a point; thence N 15°09'21" W 39.91 feet to a point; thence S 86°29'29"E 384.85 feet to a point; thence S 0°01'16"E 437.06 feet to the true Point of Beginning.

Legend

- ●— — — Set 5/8" Rebar
- ○— — — Set 2x2 Hub & tack

Record of Survey for Lee Christian

Portion NW¼, Sec. 5, T 7S, R 61 E.
Lincoln County Nevada

No 65526
Recorded at the request of
CHICAGO TITLE INS. CO.
date 4/25/75 at 1:01 P. M.
File PLAT-A Page 114
of Surveys
Official Records Book
Lincoln County Nevada Records
Recorder