162

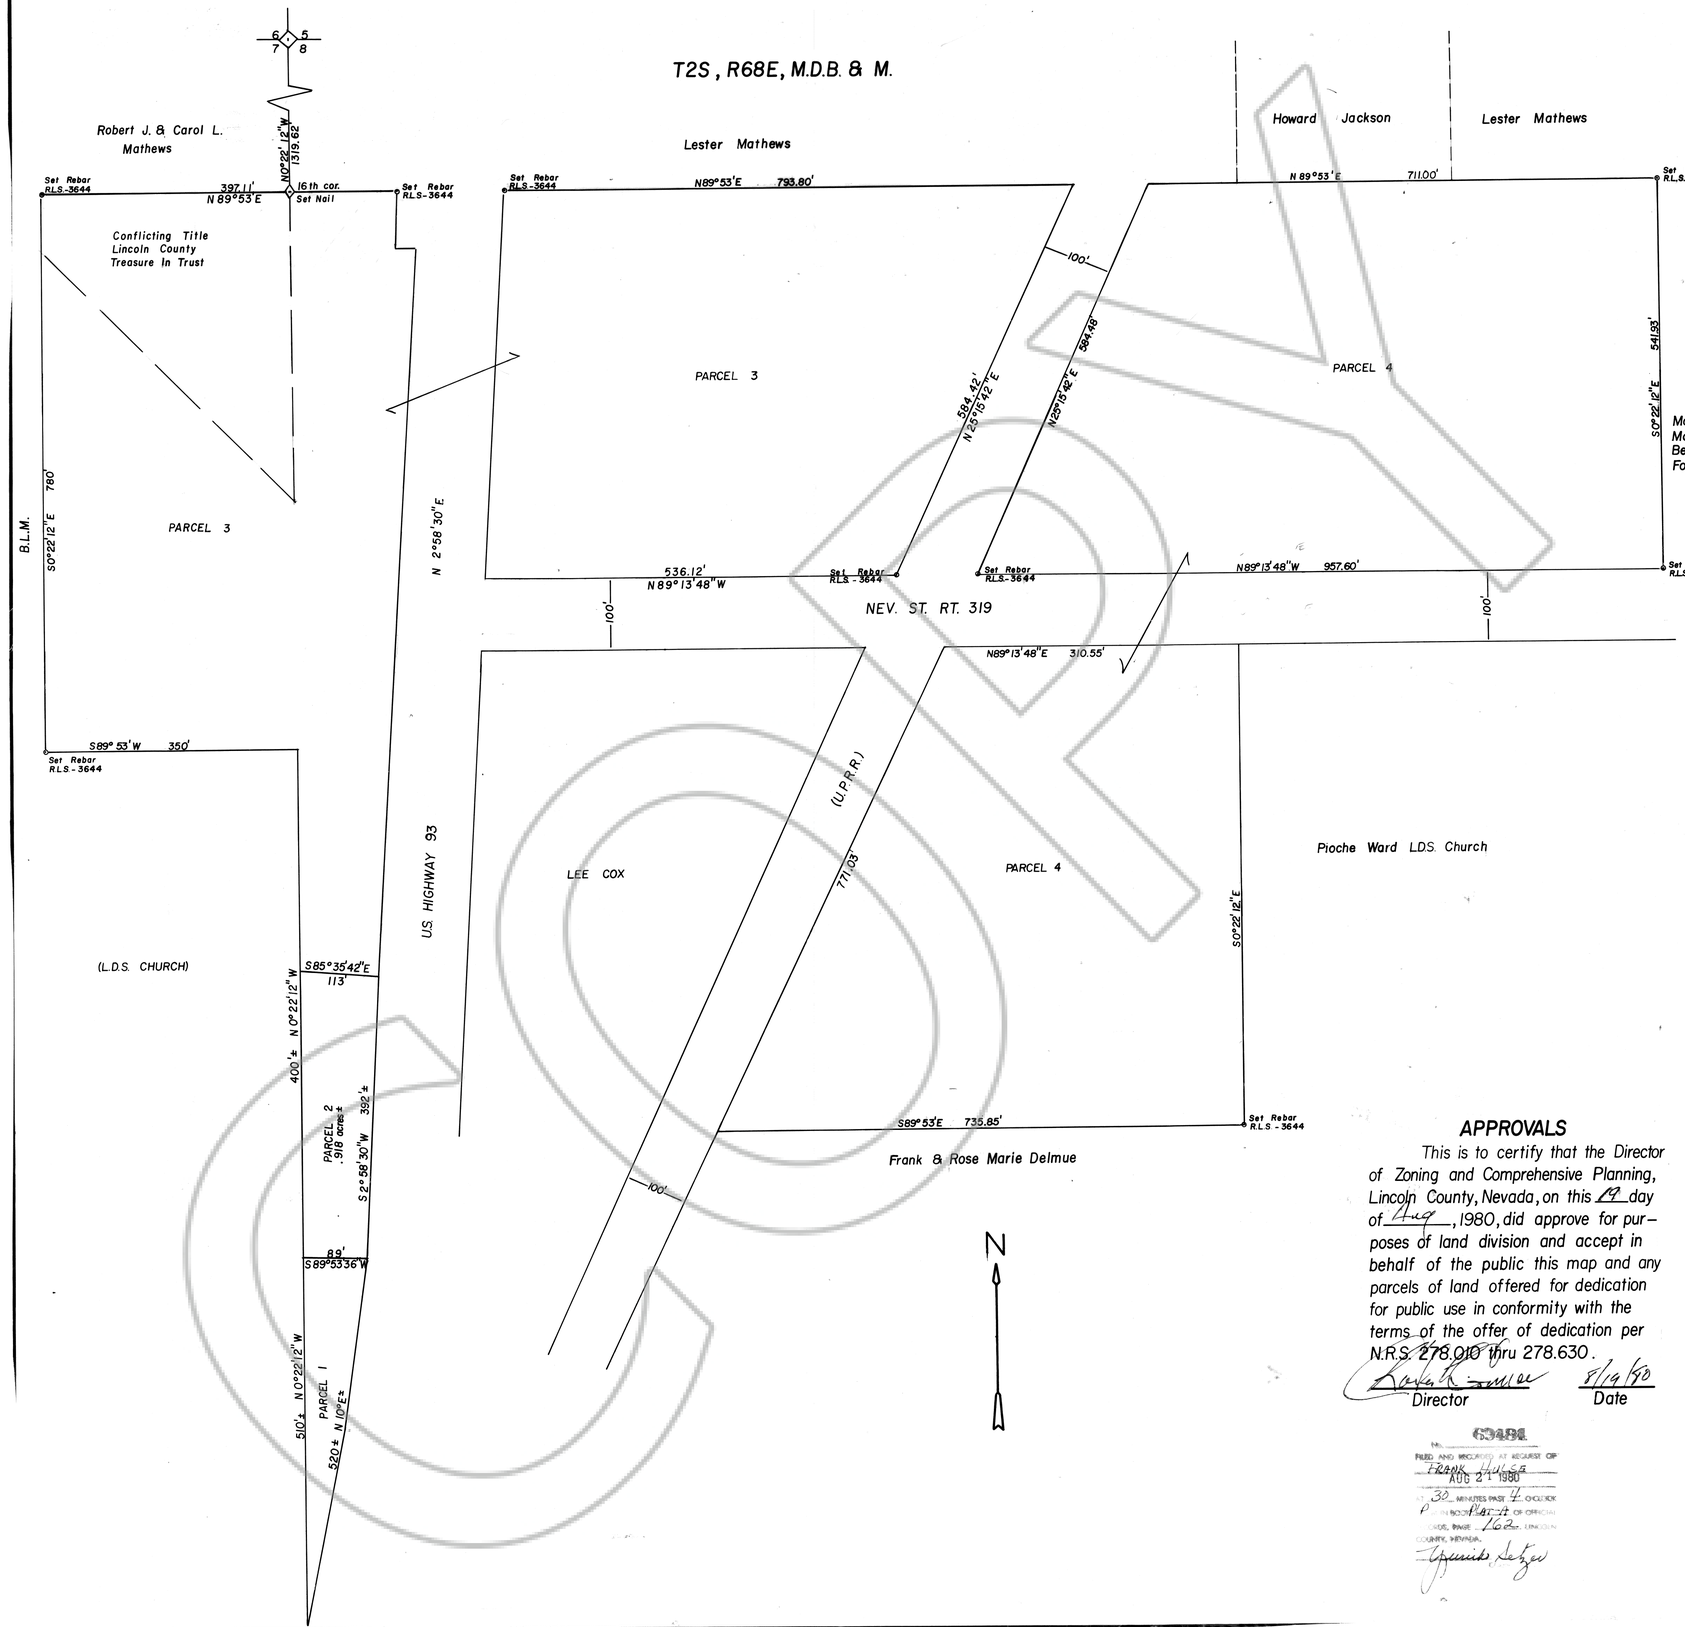

SURVEYOR'S CERTIFICATE

PHILIP C. HULSE states that he is a Registered Land Surveyor and Lincoln County Surveyor in the State of Nevada, that this Parcel Map consisting of one sheet accurately and completly delineates a survey made under his direct supervision and completed on 15th Aug, 1980. That it has been prepared at the instance of McCrosky Brothers owners. All monuments are of the character and occupy the positions shown, and are sufficient to enable the survey to be retraced. That this survey conforms with the definitions and provisions of the Nevada Revised Statutes 278.500 to 278.560 inclusive.

Mathews, N.
Mathews, W.
Bentley, J
Foreman, J

REGISTERED LAND SURVEYOR — STATE OF NEVADA — PHILIP C. HULSE — No. 3644

Philip C. Hulse
Registered Land Surveyor
Nevada No. 3644

OWNER'S CERTIFICATE

I(We), McCrosky Brothers % Robert McCrosky do hereby certify that I(we)(am)(are) the owner(s) of the land shown hereon that I(we) consent to the preparation and recordation of this Parcel Map showing the land platted into parcels and that it conforms to the provisions of Nevada Revised Statutes 278.500 to 278.560 inclusive.

Owner(s)

ACKNOWLEDGEMENT

STATE OF NEVADA
COUNTY OF LINCOLN ss:

On this 18th day of Aug, 1980, Philip C. Hulse appeared before me, a Notary Public, and he acknowledged to me he executed the above instrument.

NOTARY PUBLIC
My commission expires

Notary Public-State of Nevada
LINCOLN COUNTY
Daniel A. Dils
Appointment Expires Feb. 28, 1984

APPROVALS

This is to certify that the Director of Zoning and Comprehensive Planning, Lincoln County, Nevada, on this 19 day of Aug, 1980, did approve for purposes of land division and accept in behalf of the public this map and any parcels of land offered for dedication for public use in conformity with the terms of the offer of dedication per N.R.S. 278.010 thru 278.630.

Director — Date 8/19/80

APPROVALS

Approved this 20th day of Aug, 1980 By the LINCOLN COUNTY COMMISSIONERS as a Parcel Map.

Chairman

Attest: Deputy
Clerk

1" = 100'
0 100 200 300 400'

FILED AND RECORDED AT REQUEST OF FRANK HULSE
AUG 21 1980
30 MINUTES PAST 4 O'CLOCK P.M. IN BOOK Parcel OF OFFICIAL RECORDS, PAGE 162, LINCOLN COUNTY, NEVADA.

PARCEL MAP
of
A Por. of the NE1/4 Sec. 7 and a por. of the NW1/4 Sec. 8, T2S, R68E, M.D.B. & M.
for
The McCrosky Brothers
% Robert McCrosky

HULSE ENGINEERING