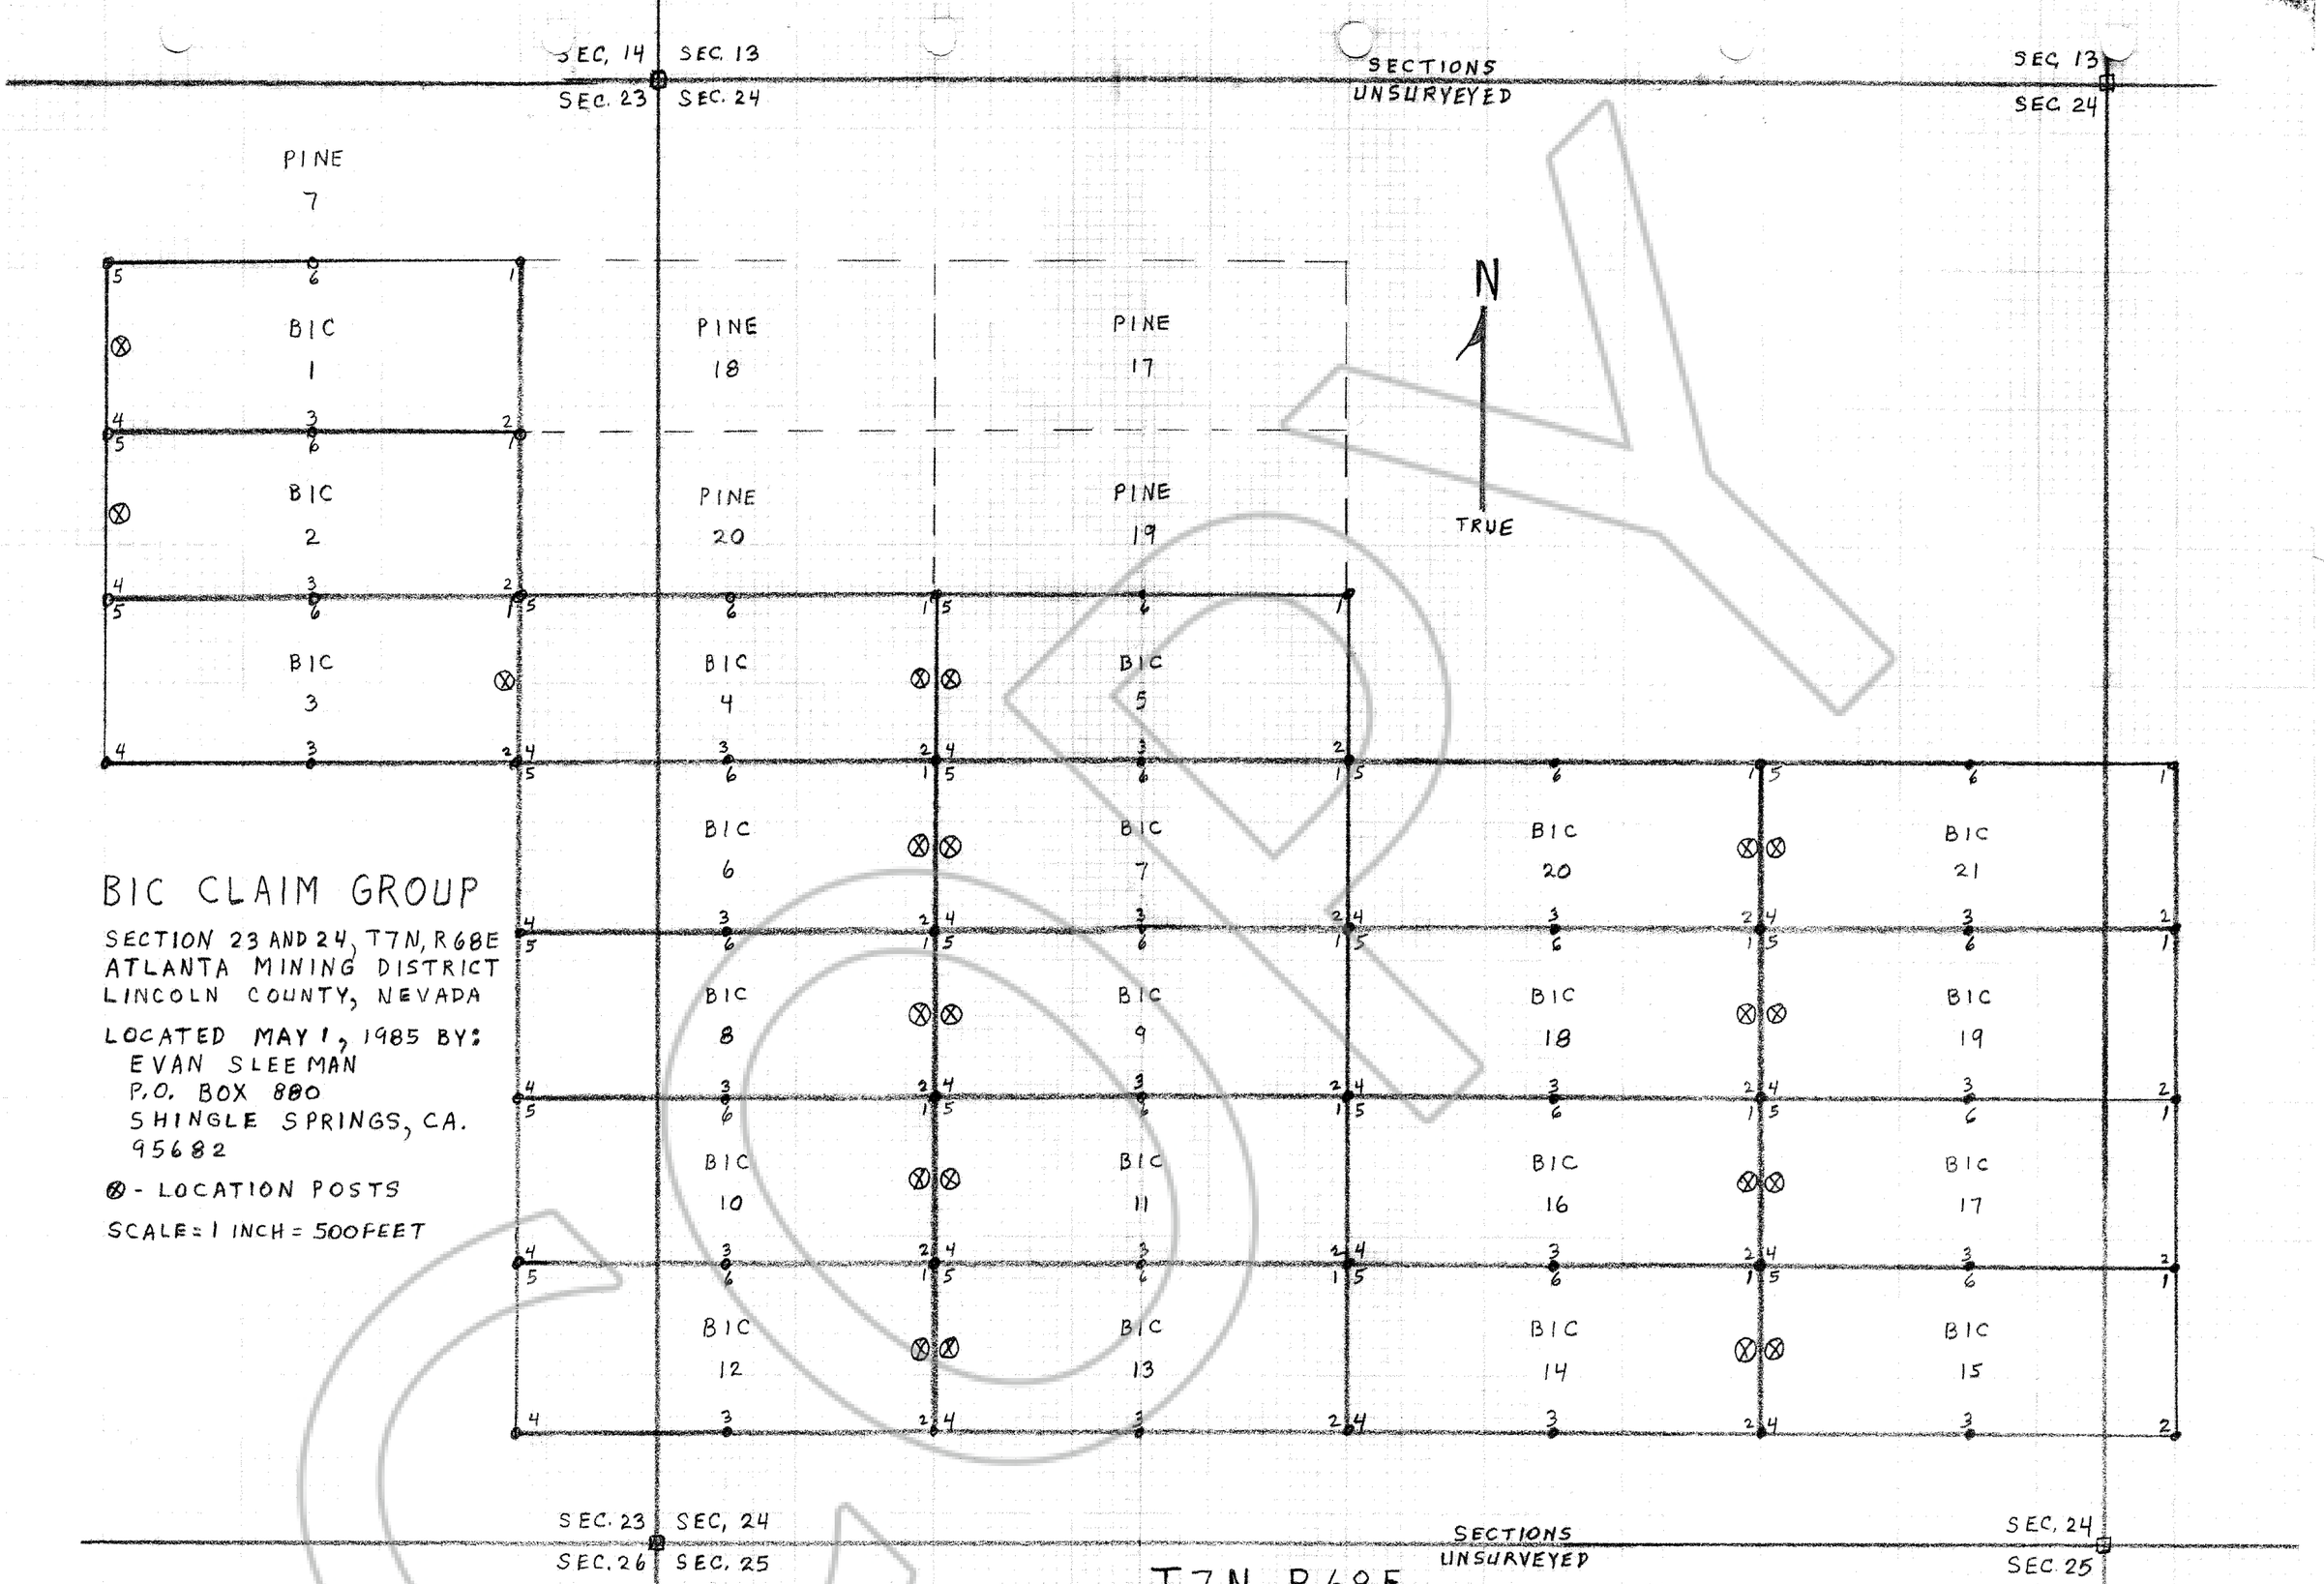

BIC CLAIM GROUP

SECTION 23 AND 24, T7N, R68E
ATLANTA MINING DISTRICT
LINCOLN COUNTY, NEVADA

LOCATED MAY 1, 1985 BY:
EVAN SLEEMAN
P.O. BOX 880
SHINGLE SPRINGS, CA.
95682

⊗ - LOCATION POSTS

SCALE = 1 INCH = 500 FEET

No. 82946
FILED AND RECORDED AT REQUEST OF
Jay Butterworth
July 18, 1985
AT 30 MINUTES PAST 3 O'CLOCK
P.M. IN BOOK 66 OF OFFICIAL
RECORDS, PAGE 207 LINCOLN
COUNTY, NEVADA.

YURIKO SETZER
COUNTY RECORDER

By Mala Condie, Deputy

BOOK 66 PAGE 207