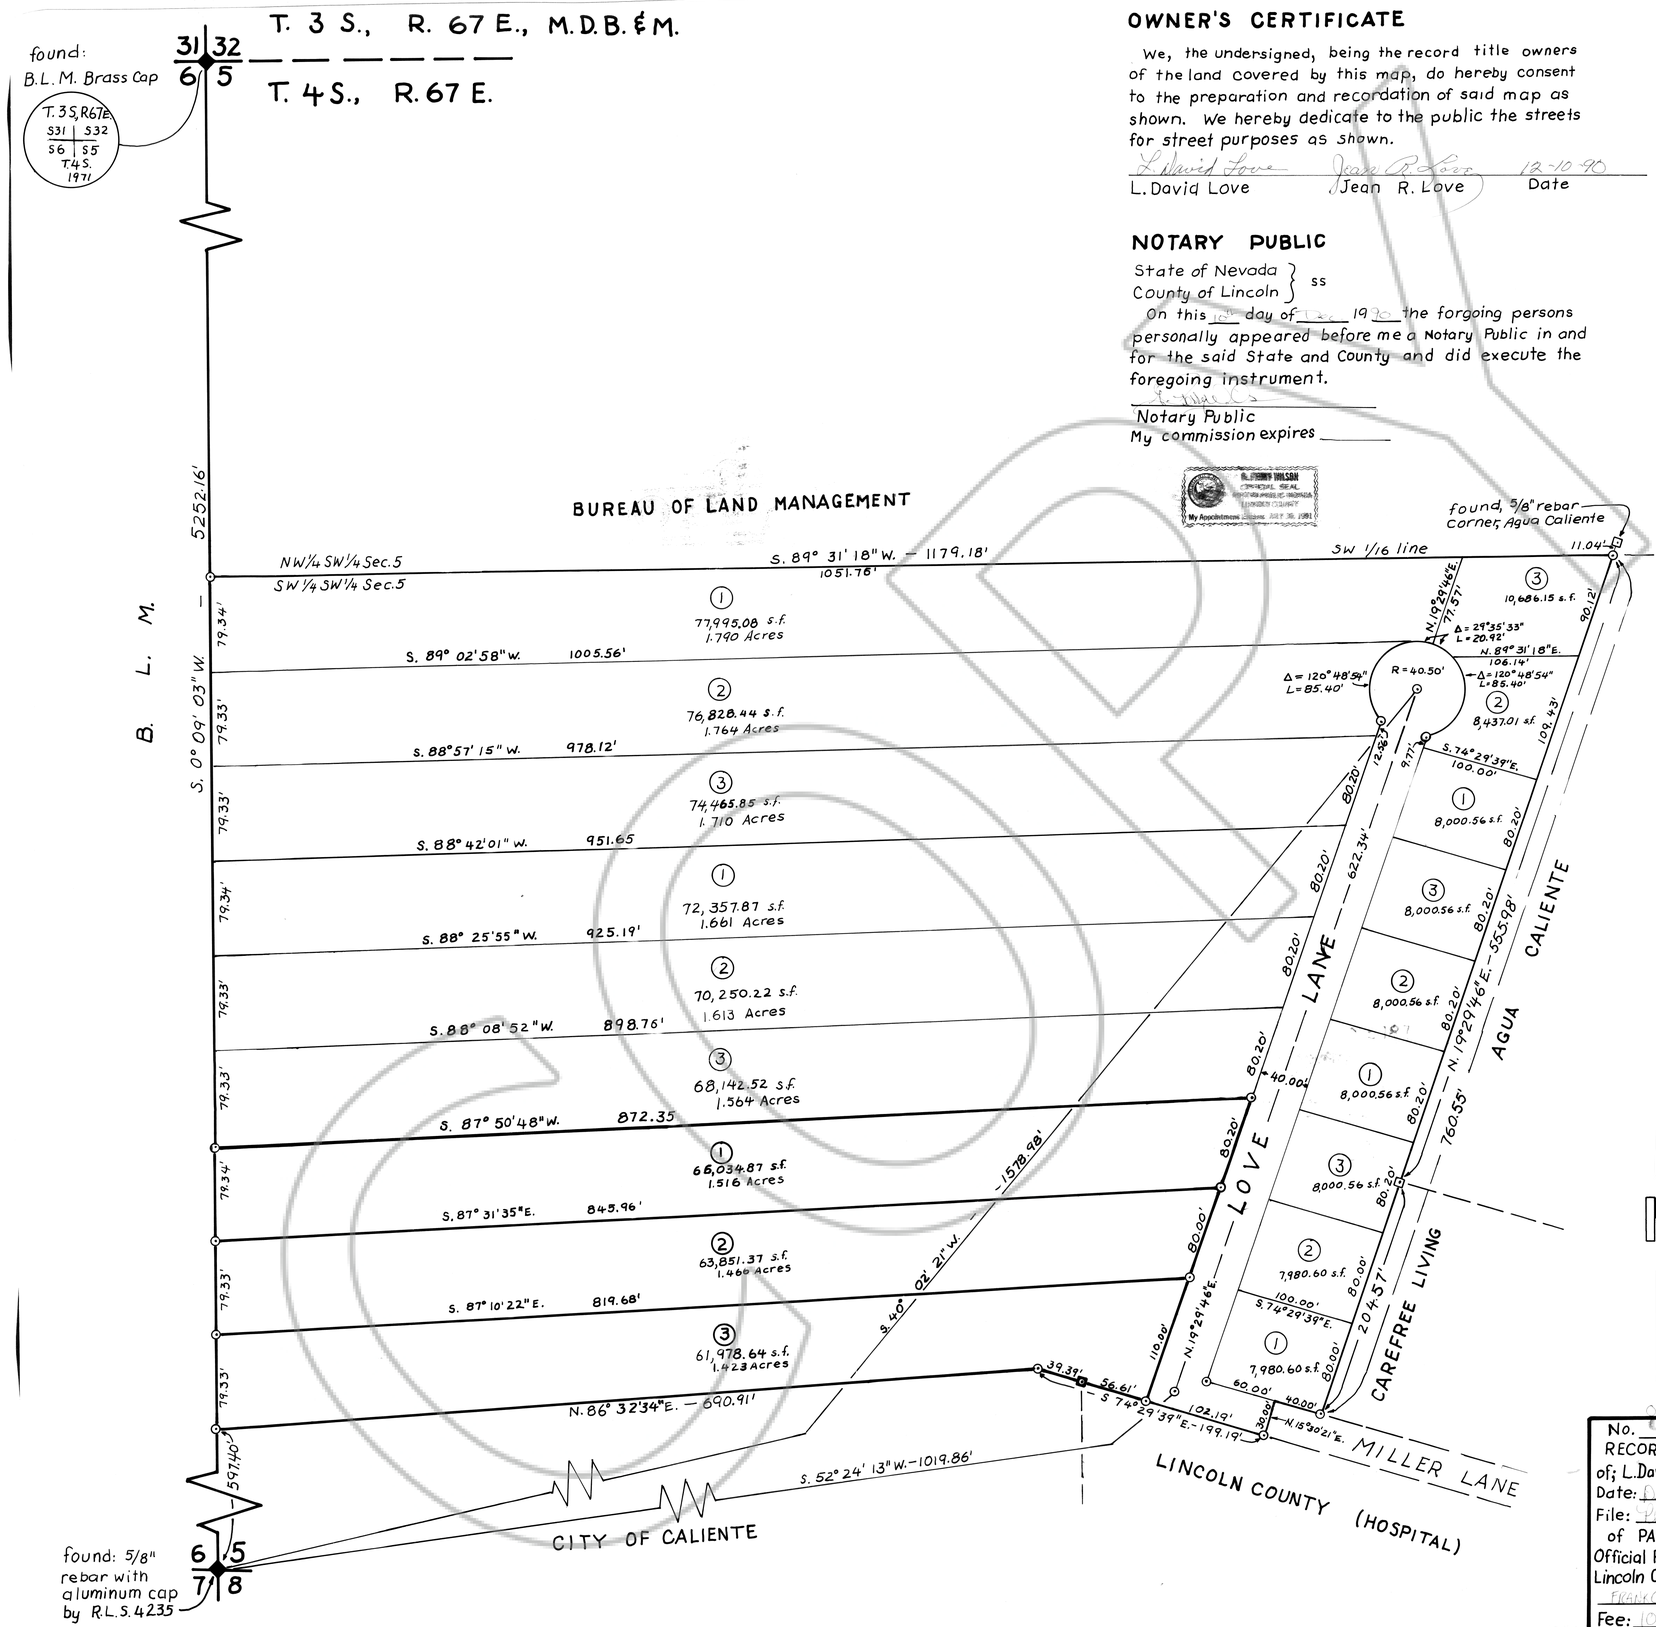

OWNER'S CERTIFICATE

We, the undersigned, being the record title owners of the land covered by this map, do hereby consent to the preparation and recordation of said map as shown. We hereby dedicate to the public the streets for street purposes as shown.

L. David Love — Jean R. Love — 12-10-90

L. David Love — Jean R. Love — Date

NOTARY PUBLIC

State of Nevada } ss
County of Lincoln

On this 10th day of Dec. 1990 the forgoing persons personally appeared before me a Notary Public in and for the said State and County and did execute the foregoing instrument.

Notary Public
My commission expires _____

SURVEYOR'S CERTIFICATE

330

I, Carl D. Peterson, a duly Registered Professional Land Surveyor in the State of Nevada, do hereby certify that this Parcel Map consisting of one sheet accurately and completely delineates a survey made under my supervision and instructions; that all monuments shown are of the character and occupy the positions indicated, made at the instance of L. David & Jean R. Love.

Carl D. Peterson — Date

Carl D. Peterson
P.L.S. 6204

RECOMMENDATION

12-6-90

At a regular meeting of the City Planning Commission of the City of Caliente, Lincoln County, Nevada, the 11 day of 12 1990 did hereby recommend this parcel map for approval by the City Council of said City.

Corrine Bowman — 12/11/90

Chairman — Date

APPROVAL

At a regular meeting of the City Council of the Incorporated City of Caliente, Lincoln County, Nevada on the ___ day of _____ 19__ did approve this Parcel Map and did accept on behalf of the public, subject to improvements, the streets for street purposes and that this map may be recorded in the office of the Recorder for said Lincoln County, Nevada.

George Rowe — 12/20/90 — Darlene Dunn — 12/20/90

Mayor — Date — City Clerk — Date

BASIS OF BEARINGS

Basis of bearings and the subdivison of section 5 of this map from CALIENTE MONUMENTS AND FIELD SURVEYS by Richard E. Fonger R.L.S. 4235, 1990, using the West Section 5 line.

MONUMENT NOTES:

- ⊙ 5/8" rebar set with aluminum cap marked P.L.S. 6204
- ⊡ rebar found - assumed monuments for positions they hold
- ◘ Cedar post found - assumed Lincoln County Hospital boundary
- ✦ Section corner found as noted

SCALE: 1 Inch = 60 Feet

0 50 100' 150 200'

No. 69556
RECORDED at the request of; L. David & Jean R. Love
Date: Dec 21 1990 At 4:00 P.m.
File: Plat Page 330
of PARCEL MAPS
Official Records Book No. 2
Lincoln County, Nevada Records
Fleanor C. Hulse Recorder
Fee: 10.00 Deputy L. Walker

PARCEL MAP

CITY of CALIENTE
COUNTY of LINCOLN, NEVADA

In: SW1/4 SW1/4 Section 5, T.4S., R.67E. M.D.B.&M.

For: L. DAVID LOVE and JEAN R. LOVE