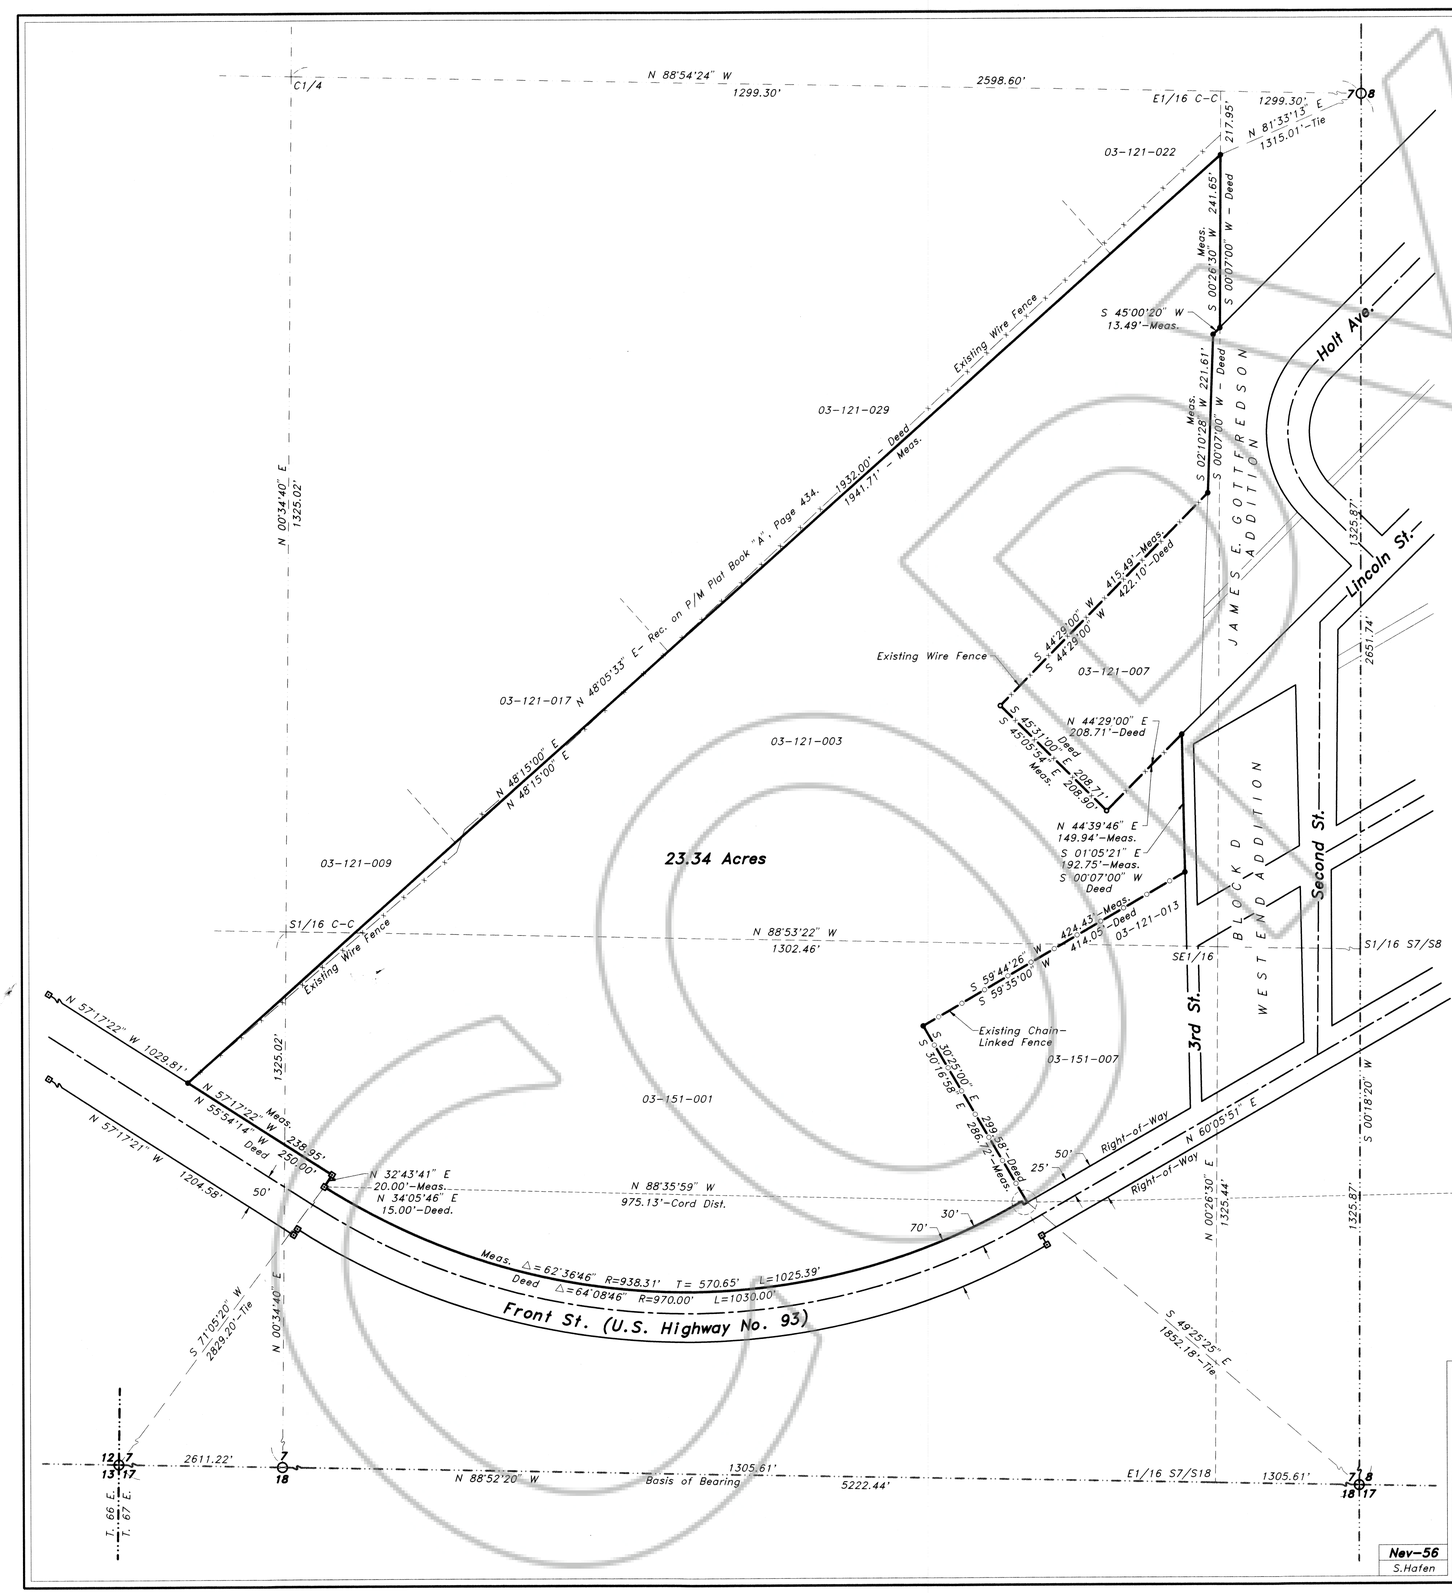

SURVEYOR'S CERTIFICATE

I, Frank C. Hulse, a Professional Land Surveyor registered in the State of Nevada, certify that :

1. This plat represents the results of a survey conducted under my direct supervision at the instance of Madison B. Graves III & Susan M. Graves, owners.
2. The lands surveyed lie within Sec. 7, T. 4 S., R. 67 E., M.D.M., City of Caliente, Lincoln County, Nevada, and the survey was completed on May 14, 1997.
3. This plat complies with the applicable state statutes and any local ordinances in effect on the date that the Governing Body gave its final approval.
4. The monuments depicted on this plat are of the character shown, occupy the positions indicated and are of sufficient number and durability.

PROFESSIONAL LAND SURVEYOR - STATE OF NEVADA
17 June 97
FRANK C. HULSE
No. 6498

Frank C. Hulse
Professional Land Surveyor
Nevada Certificate No. 6498

STATEMENT

Any subsequent changes to this map should be examined and may be determined by reference to the County Recorder's Cumulative Map Index, N.R.S. 278.5695.

BASIS OF BEARING

The Basis of Bearing is a line between the SE Cor. of Sec. 7, T. 4 S., R. 67 E., M.D.M., and the SW Cor. of said Sec. 7, as shown on the 1995 G.L.O. Independent Resurvey of said Sec. 7, which bears N. 88°52'20" W..

REFERENCE MAPS

1. 1881 G.L.O. Survey of T. 4 S., R. 67 E., M.D.M..
2. 1995 G.L.O. Independent Resurvey of T. 4 S., R. 67 E., M.D.M..
3. Record of Survey by Richard E. Fonger dated 7/6/90.
4. Parcel Map Plat Book "A", Page 263.

LEGEND

- ● Set 5/8" rebar w/ plastic cap marked "HULSE PLS 6498".
- ○ Found 5/8" rebar, no cap or tag.
- ⊕ Found 2 1/2" Iron Pipe w/ Brass Plate Stamped 11/20/63; F.W.M.& Son; R.L.S. 1795.
- ⊕ Found 2" Pipe in Rock Mound – 1/4 Sec. Cor. – Unless Otherwise Noted.
- ⊖ Calculated Corner – 1/4 Sec. Cor. – Unless Otherwise Noted.
- ▣ Found Nevada Highway Department Right-of-Way Mon.

RECORD OF SURVEY

for

Madison B. Graves III & Susan M. Graves

Situated in Sec. 7, T. 4 S., R. 67 E., M.D.M., City of Caliente, Lincoln County, Nevada

THE OWENS SURVEYING OUTFIT

Project Mineral, Land Surveying throughout the West :

THE OWENS SURVEYING OUTFIT
U.S. Mineral Survey
Nationwide Land Surveyor

P.O. Box 540
40 Main St.
Pioche Nevada 89043
Tel : 702-962-5115
Fax : 702-962-5116

No. 109131

Filed at the request of
THE OWENS SURVEYING OUTFIT:

Date 6-18-97 At 9:43 A.m.

Book B Page 44

Of Surveys

Official Records Book No.
Lincoln County, Nevada Records
Yurlko Setzer, Recorder

Fee 17.00 Deputy Leslie Bouchen