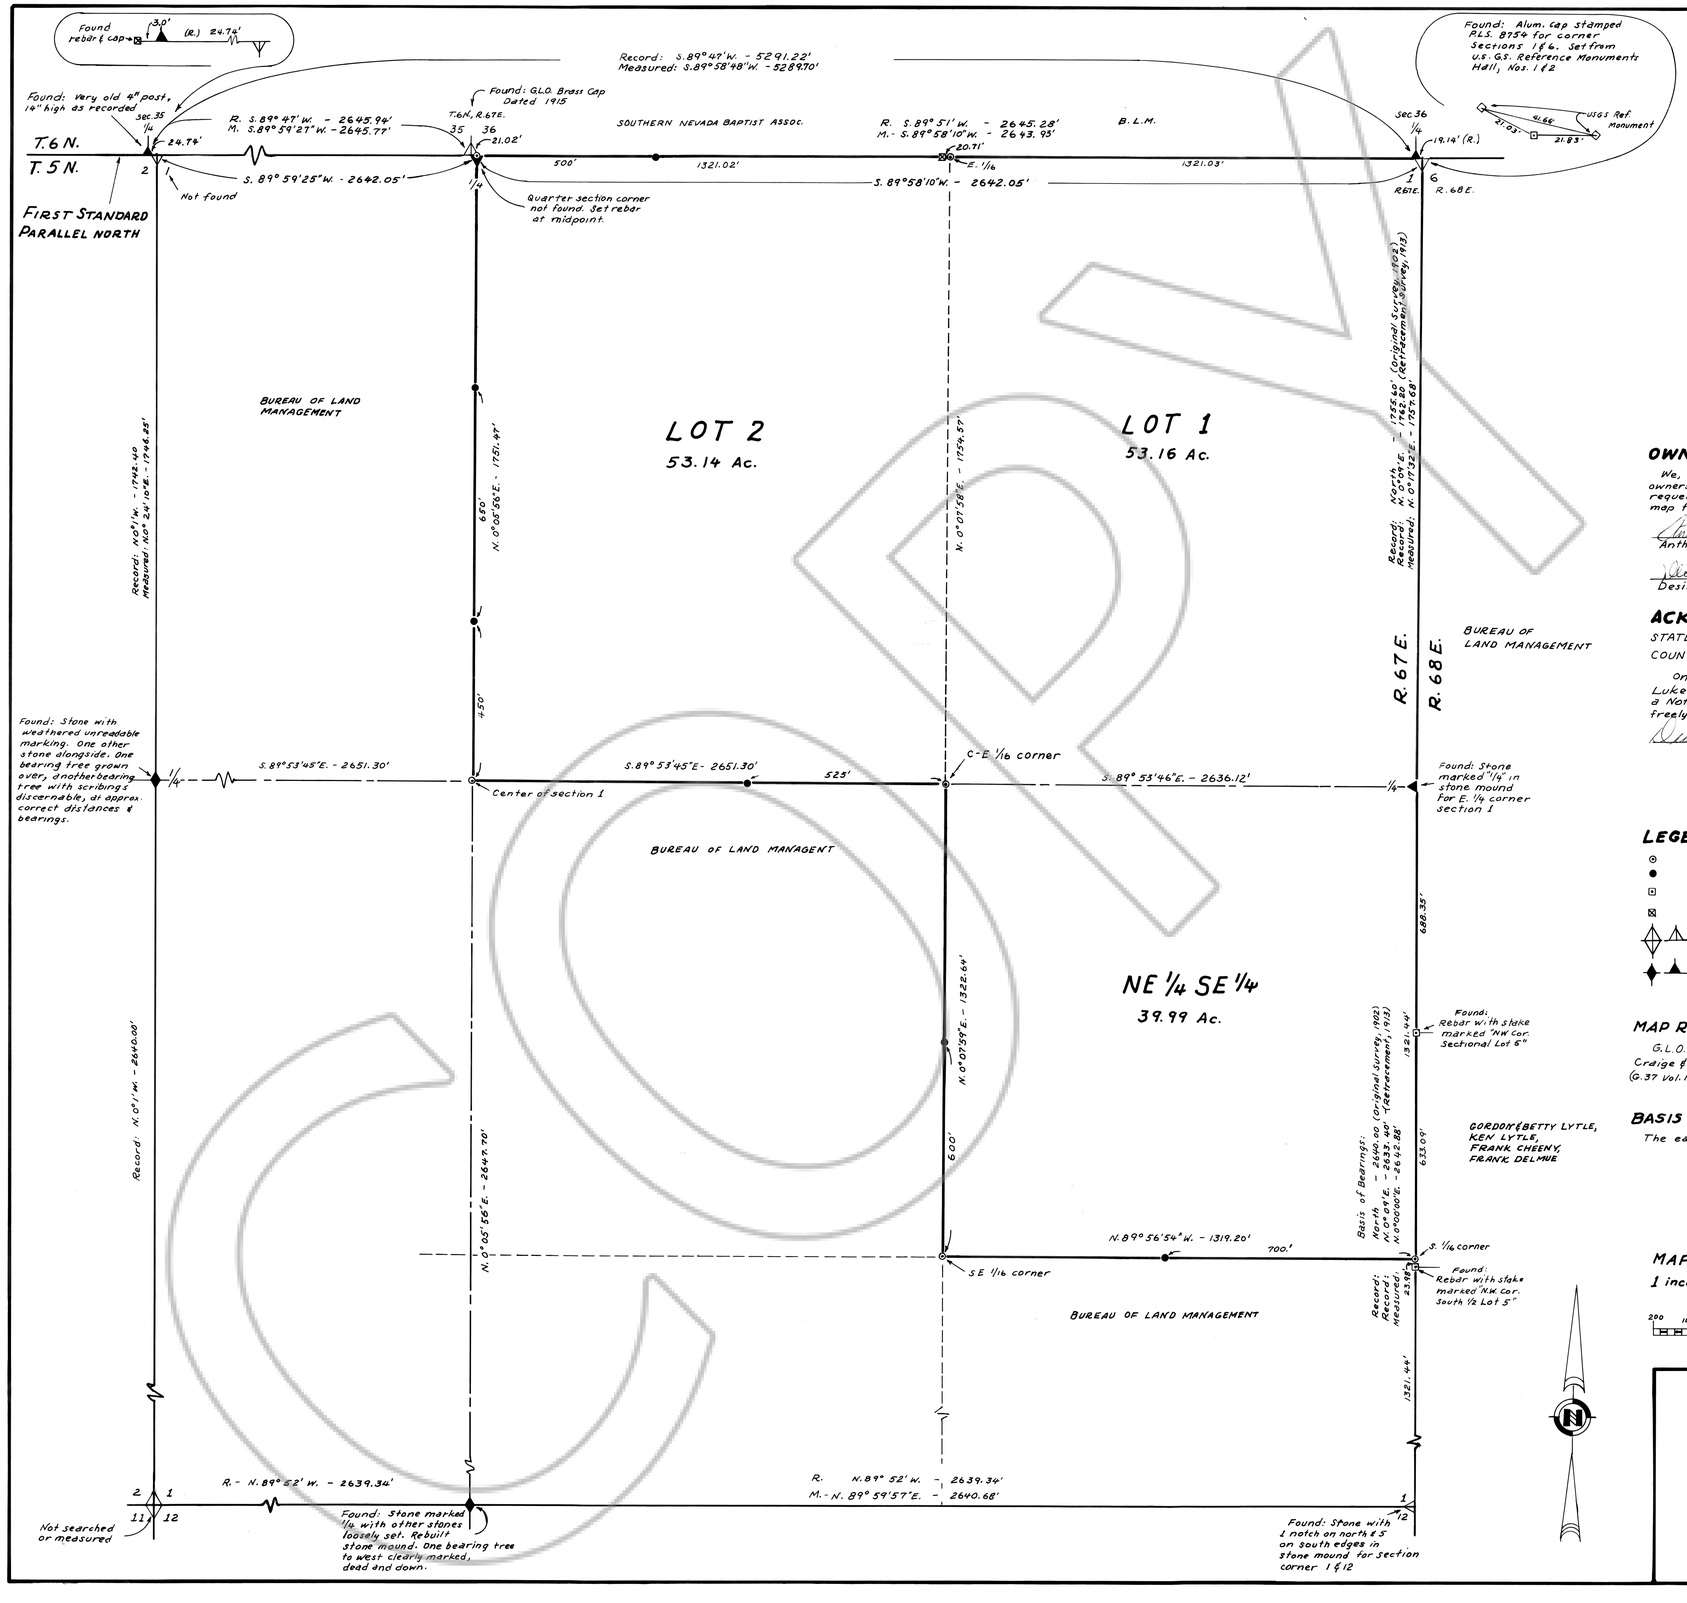

SURVEYOR'S CERTIFICATE

I, Lenard D. Smith, a Professional Land Surveyor registered in the State of Nevada certify that:

1. This plat represents the results of a survey conducted under my direct supervision at the instance of Richard Vincent, et. al.

2. The lands surveyed lie within section 1, T. 5 N., R. 67 E., M.D.M. in Lincoln County, Nevada. The survey was completed November 4, 1997.

3. This plat complies with applicable state statutes and any local ordinances in effect on the date that the survey was completed, and was performed in accordance with the the Nevada Administrative Code Standards of Practice for Professional Land Surveyors.

4. The monuments depicted on the plat are of the character shown, occupy the positions indicated and are of sufficient durability.

PROFESSIONAL LAND SURVEYOR — LENARD D. SMITH — No. 12751 — STATE OF NEVADA

Lenard D. Smith P.L.S. 12751
Nov. 28, 1997

OWNERS CERTIFICATE

We, the undersigned do hereby certify that we are the legal owners of the land depicted and shown on this plat, and have requested the above Professional Land Surveyor to prepare this map for recordation.

Anthony Vincent — Luke Vincent

Desireé Vincent

ACKNOWLEDGEMENT

STATE OF NEVADA } SS
COUNTY OF CLARK

On this 19TH day of FEBRUARY 1998, Anthony Vincent, Luke Vincent and Desireé Vincent appeared before me, a Notary Public and executed the above Owners Certificate freely and voluntarily for the purposes herein mentioned.

DIANN WORKMAN
Notary Public - Nevada
Clark County
My appt. exp. Jan. 13, 1999

LEGEND

- 5/8" rebar set with cap stamped P.L.S. 12751
- Stake (lath) set on property boundary
- Rebar with cap stamped P.L.S. 8754 B.B.E.
- Rebar with cap stamped P.L.S. 6498 Hulse
- Section corner, as described
- Quarter section corner, as described

MAP REFERENCES

G.L.O. Survey notes from B.L.M. by T.K. Stewart, 1902 (C.G.233 Vol.122; Craige & Pray, 1913 (G.23 Vol.145) a retracement; Edward Bunbury, 1915, (G.37 Vol.151) a retracement survey.

BASIS OF BEARINGS

The east line of section 1, the south half.

Recorder's Certificate
File No. 110468
Recorded at the request of
Richard Vincent
Date 2-23-98 at 12:50 p.m.
Filed Plat Book B, Page 91
Lincoln County, Nevada
YURIKO SETZER, Recorder
by Julie Borcher Deputy

MAP SCALE
1 inch = 200 feet

200 100 0 200 400

RECORD OF SURVEY

TO LOCATE BOUNDARIES OF LOTS 1 & 2 AND THE NE 1/4 SE 1/4, SECTION 1, T.5N., R.67E., M.D.M., LINCOLN COUNTY, NV.

FOR ANTHONY VINCENT, LUKE VINCENT, AND DESIREE VINCENT