231

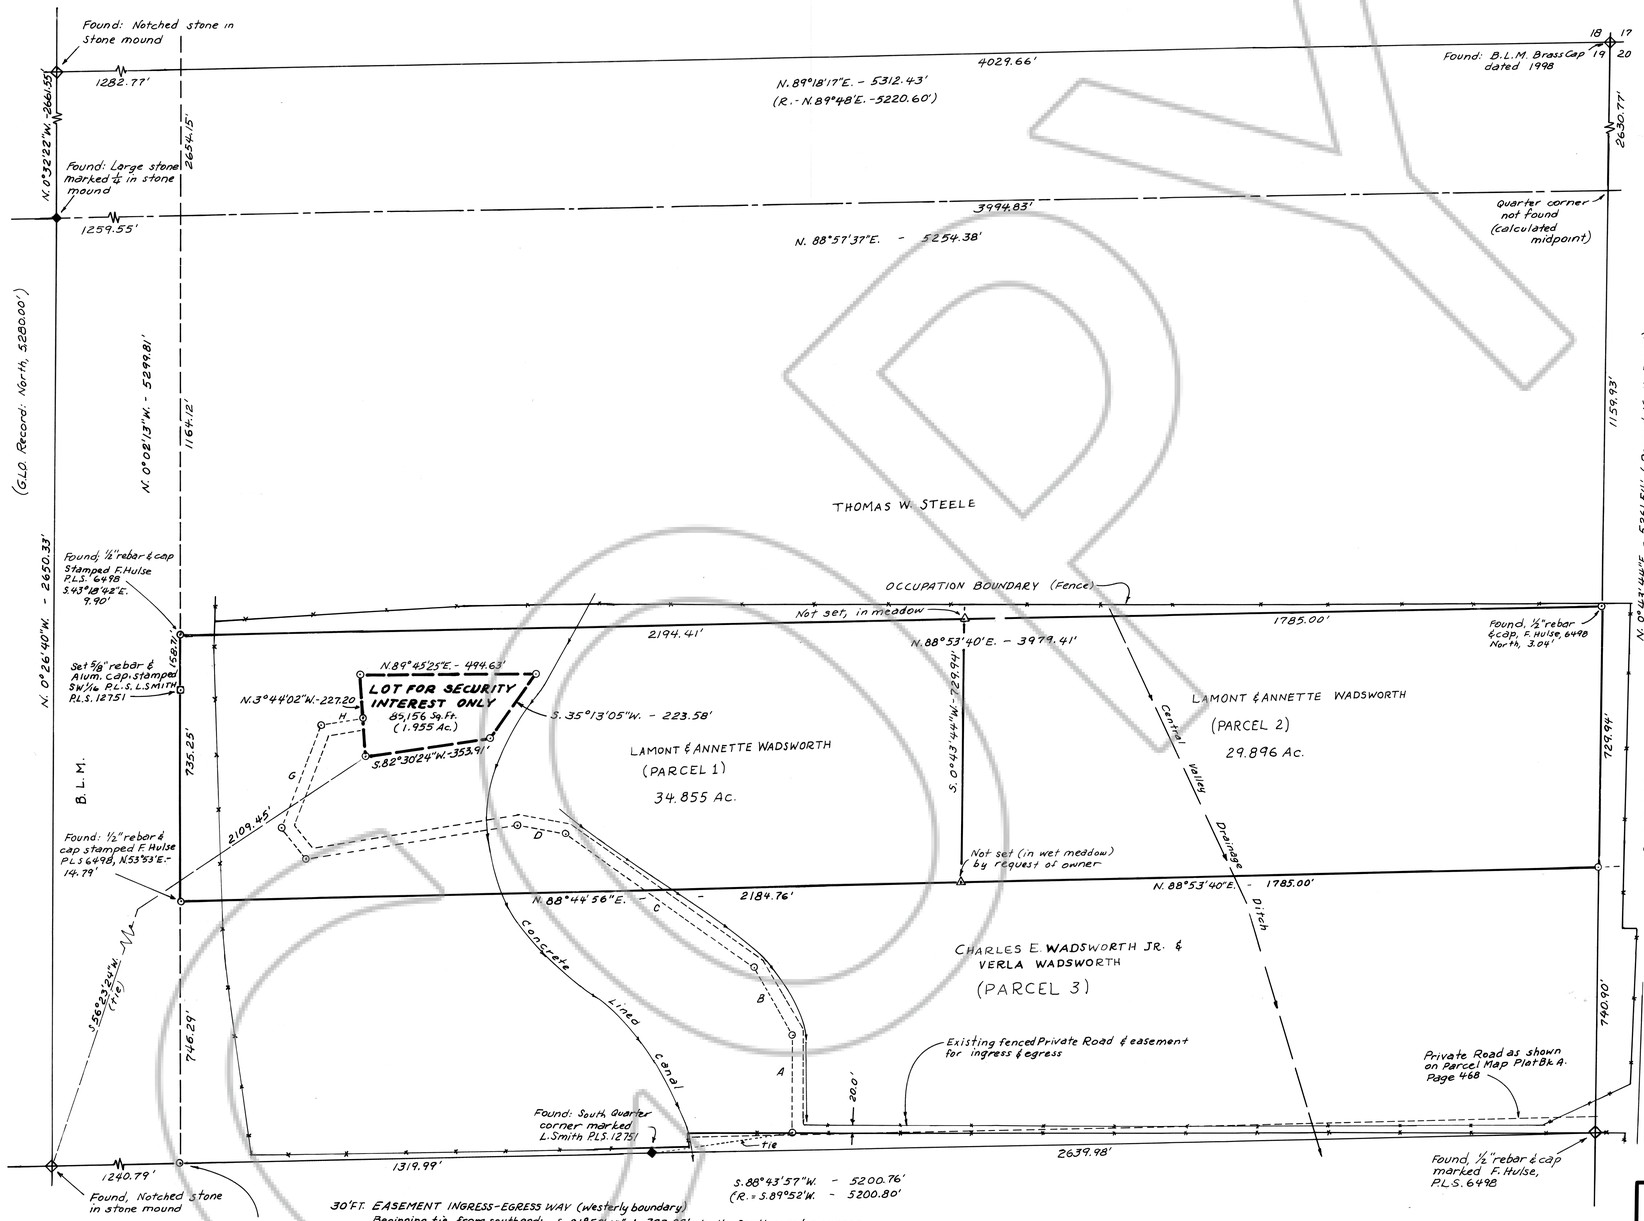

30'FT. EASEMENT INGRESS-EGRESS WAY (Westerly boundary)
Beginning tie from southend: S. 81°52'14"W.-393.89' to the South quarter corner.

SECTION	BEARING	DISTANCE
A	N.01°17'12"E.	272.54'
B	N.30°19'25"W.	221.15'
C	N.59°40'42"W.	645.65'
D	N.80°36'35"W.	135.54'
E	S.81°01'33"W.	597.23'
F	N.38°08'05"W.	110.23'
G	N.20°52'07"E.	308.21'
H	N.77°43'04"E.	116.46'

SURVEYOR'S CERTIFICATE

I, Lenard D. Smith, a Professional Land Surveyor registered in the State of Nevada certify that:

1. This plat represents the results of a survey conducted under my direct supervision at the instance of Lamont C. and Annette Wadsworth.

2. The land surveyed lies within Section 19, T.6S., R.61E., M.D.M., and the survey was completed January 25, 1999.

3. This plat complies with applicable statutes of this state and any local ordinances in effect on the date that the survey was completed, and the survey was conducted in accordance with Chapter 625 of the Nevada Administrative Code.

4. The monuments depicted on the plat are of the character shown, occupy the positions indicated, and are of sufficient durability.

Lenard D. Smith
P.L.S. 12751

PROFESSIONAL LAND SURVEYOR STATE OF NEVADA LENARD D SMITH CERTIFICATE No. 12751 YOUNG

25-99

OWNER'S CERTIFICATE

We, Lamont Charles Wadsworth and Annette Wadsworth, with the consent of Donald Clayton Wadsworth and Myrna Dell Wadsworth, holding a second Deed of Trust as Beneficiaries, certify that we are the owners of the lands depicted and shown on this plat, and have requested Lenard D. Smith, a Professional Land Surveyor, to prepare it for recordation.

Lamont Charles Wadsworth — Annette Wadsworth

Donald Clayton Wadsworth — Myrna Dell Wadsworth

ACKNOWLEDGEMENTS

STATE OF NEVADA } ss
COUNTY OF LINCOLN }

On this 31st day of May, 1999, Lamont Charles Wadsworth and Annette Wadsworth appeared before me, a Notary Public and executed the owner's certificate for the purposes stated.

Notary Public

WENDY RUDDER
Notary Public - Nevada
My appt. exp. June 15, 2001
No. 93-3803-11

STATE OF NEVADA } ss
COUNTY OF Clark }

On this 31st day of May, 1999, Donald Clayton Wadsworth and Myrna Dell Wadsworth appeared before me, a Notary Public and executed the owner's certificate for the purposes stated.

Notary Public

WENDY RUDDER
Notary Public - Nevada
My appt. exp. June 15, 2001
No. 93-3803-11

MAP NOTE & REFERENCES

This plat is constructed in conformance, as near as possible, with Plat recorded Plat Book A, Page 468 of Lincoln County Records, in consideration as to the deeds of the respective properties are proportioned to the subdivision and actual section 19 boundary measurements.

Deeds; Book G-1, Page 82 & 83; Book N-1, Page 97; Book 19, Page 45 & 46; Book 21, Pages 146 & 147; Book 122, Pages 465 through 471, Lincoln County, Nevada Records.

LEGEND

⊙ Set 5/8" rebar with cap stamped L.SMITH PLS 12751

⊡ Found ½" rebar with cap stamped F. Hulse PLS 6498

BASIS OF BEARINGS

The south line of section 19 as depicted on plat of Plat Book B, Page 130, Lincoln County Records as the north line of section 30, T.6S., R.61E., M.D.M. as Ammended on plat of Plat Book B, Page 166 also of Lincoln County Records.

NOTE: The depicted Lot is not a parcel. N.R.S. 278.3201(c)(2) exempts the creation of a plot of land for security interest, and not to be sold or transfered in ownership via this instrument.

RECORDER'S CERTIFICATE
File No. 112970
Recorded at the request of LAMONT C. WADSWORTH
Date June 24, 1999 at 2:58 P m.
Filed Plat Book B, Page 231 of Lincoln County, Nevada Records
Leslie Boucher, Recorder
By Teresa Sewell
Deputy

RECORD OF SURVEY

TO ESTABLISH LOT FOR SECURETY INTEREST

IN THE E½SW¼ SECTION 19, T.6S., R.61E., M.D.M., LINCOLN COUNTY, NEVADA

FOR LAMONT C. & ANNETTE WADSWORTH