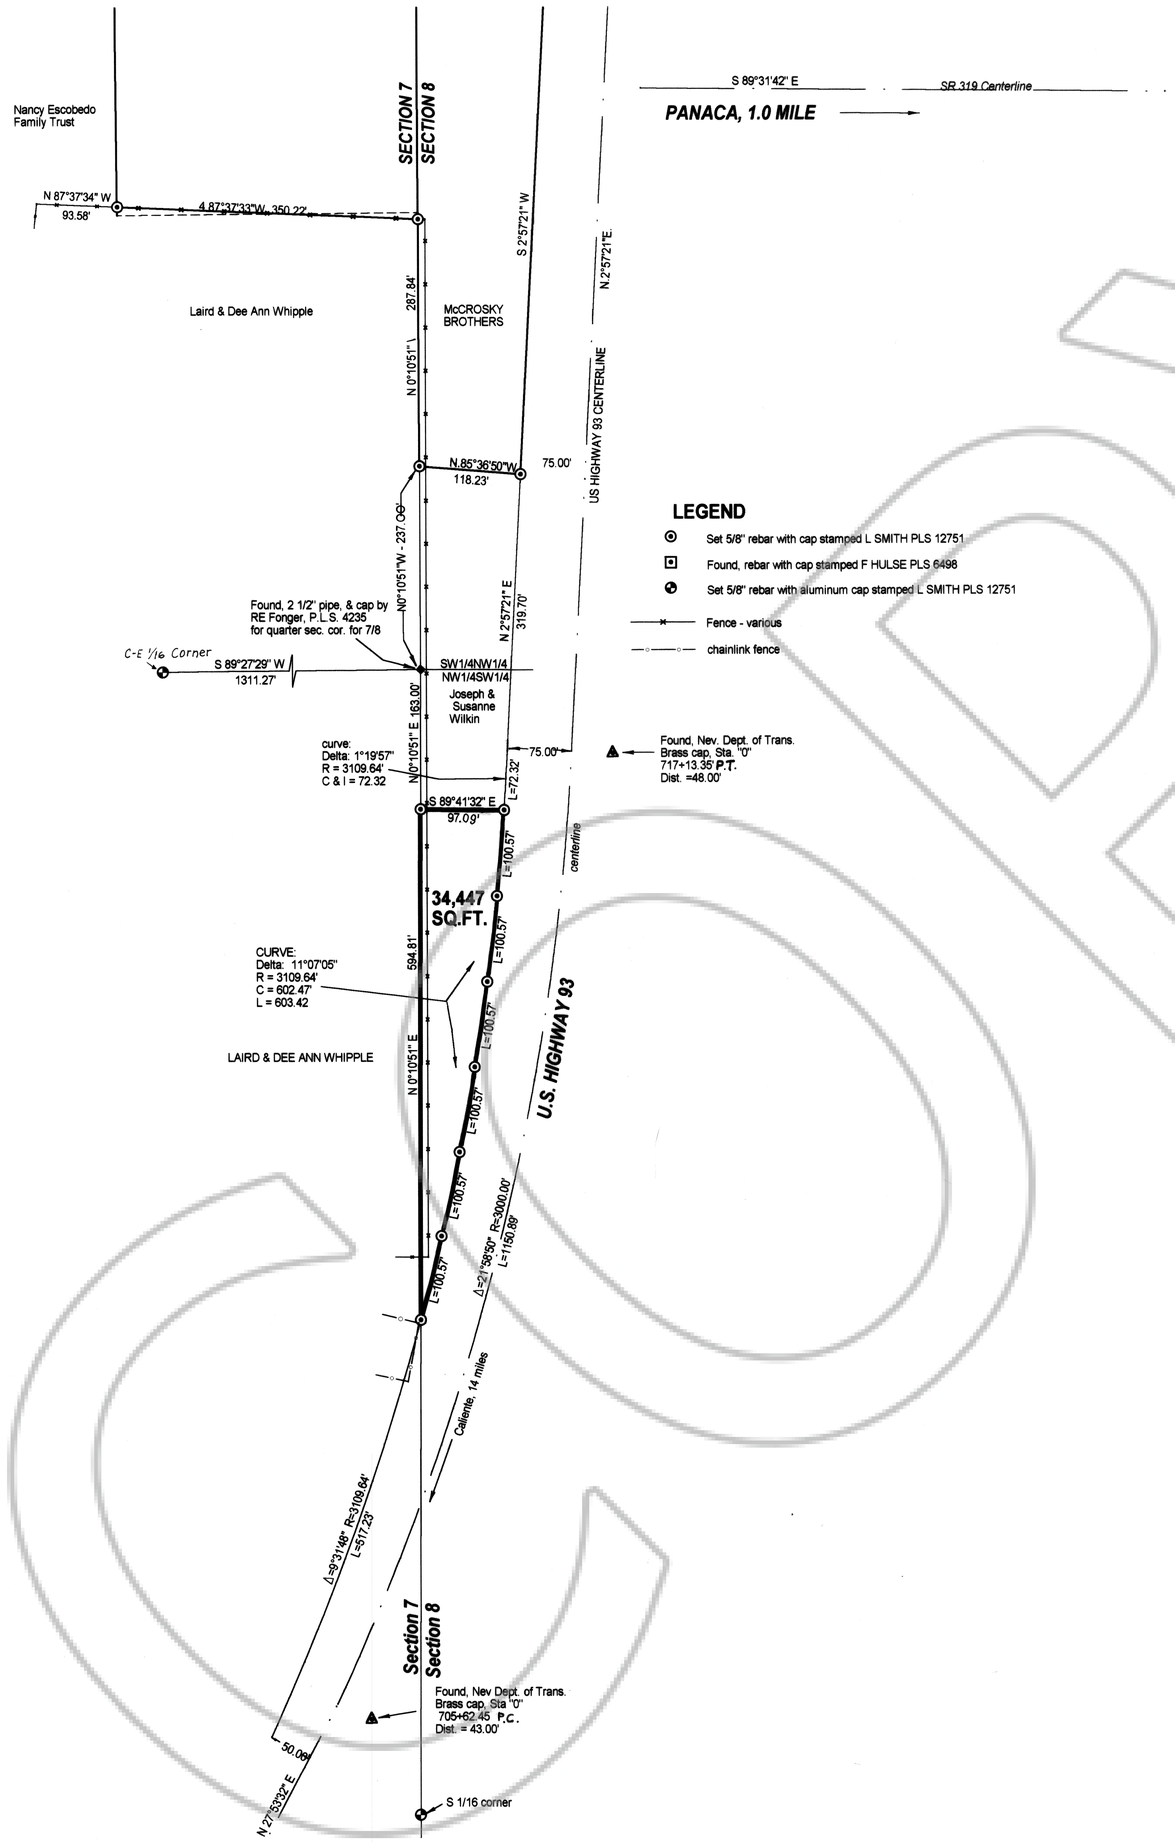

LEGEND

- Set 5/8" rebar with cap stamped L SMITH PLS 12751
- Found, rebar with cap stamped F HULSE PLS 6498
- Set 5/8" rebar with aluminum cap stamped L SMITH PLS 12751
- Fence - various
- chainlink fence

SURVEYOR'S CERTIFICATE

I, Lenard D. Smith, a Professional Land Surveyor registered in the State of Nevada , certify that:

1. This plat represents the results of a survey conducted under my supervision at the instance of the McCrosky Brothers.

2. The land surveyed lies within the the NW1/4SW1/4 of section 8, T.2S., R.68E., M.D.M. The survey was completed October 26, 1999.

3. This plat complies with applicable statutes of this state and any local ordinances in effect on the date that the survey was completed, and the survey was conducted in accordance with Chapter 625 of the Nevada Administrative Code.

4. The monuments depicted on the plat are of the character shown, occupy the positions indicated, and are of sufficient durability.

PROFESSIONAL LAND SURVEYOR, STATE OF NEVADA
LENARD D. SMITH
No. 12751

10-27-99

Lenard D. Smith P.L.S. 12751

BASIS OF BEARINGS

Bearings are based on Record of Survey filed Plat Book A, Page 258 of Lincoln County Records by R.E. Fonger, P.L.S. 4235, the north half of the common section line of 7/8, this T.2S., R.68E., M.D.M. It is N.0 10'51"W.

400 300 200 100 0 100

SCALE: 1" = 100"

RECORDERS CERTIFICATE
File no. 113589
Recorded at the request of McCrosky Brothers
Date Nov. 15, 1999 at 11:40 a.m.
Filed in Plat Book B, Page 260
Lincoln County Nevada Records
Leslie Boucher, County Recorder
By Leslie Boucher

Lenard Land Smith Survey
509 Main Street
Caliente, Nevada 89008
P.O. Box 443
Phone/Fax 775 726 3365

RECORD OF SURVEY

FOR McCROSKY BROTHERS

IN THE NW1/4SW1/4 OF SECTION 8,

T.2S., R.68E., M.D.M., LINCOLN COUNTY, NEVADA