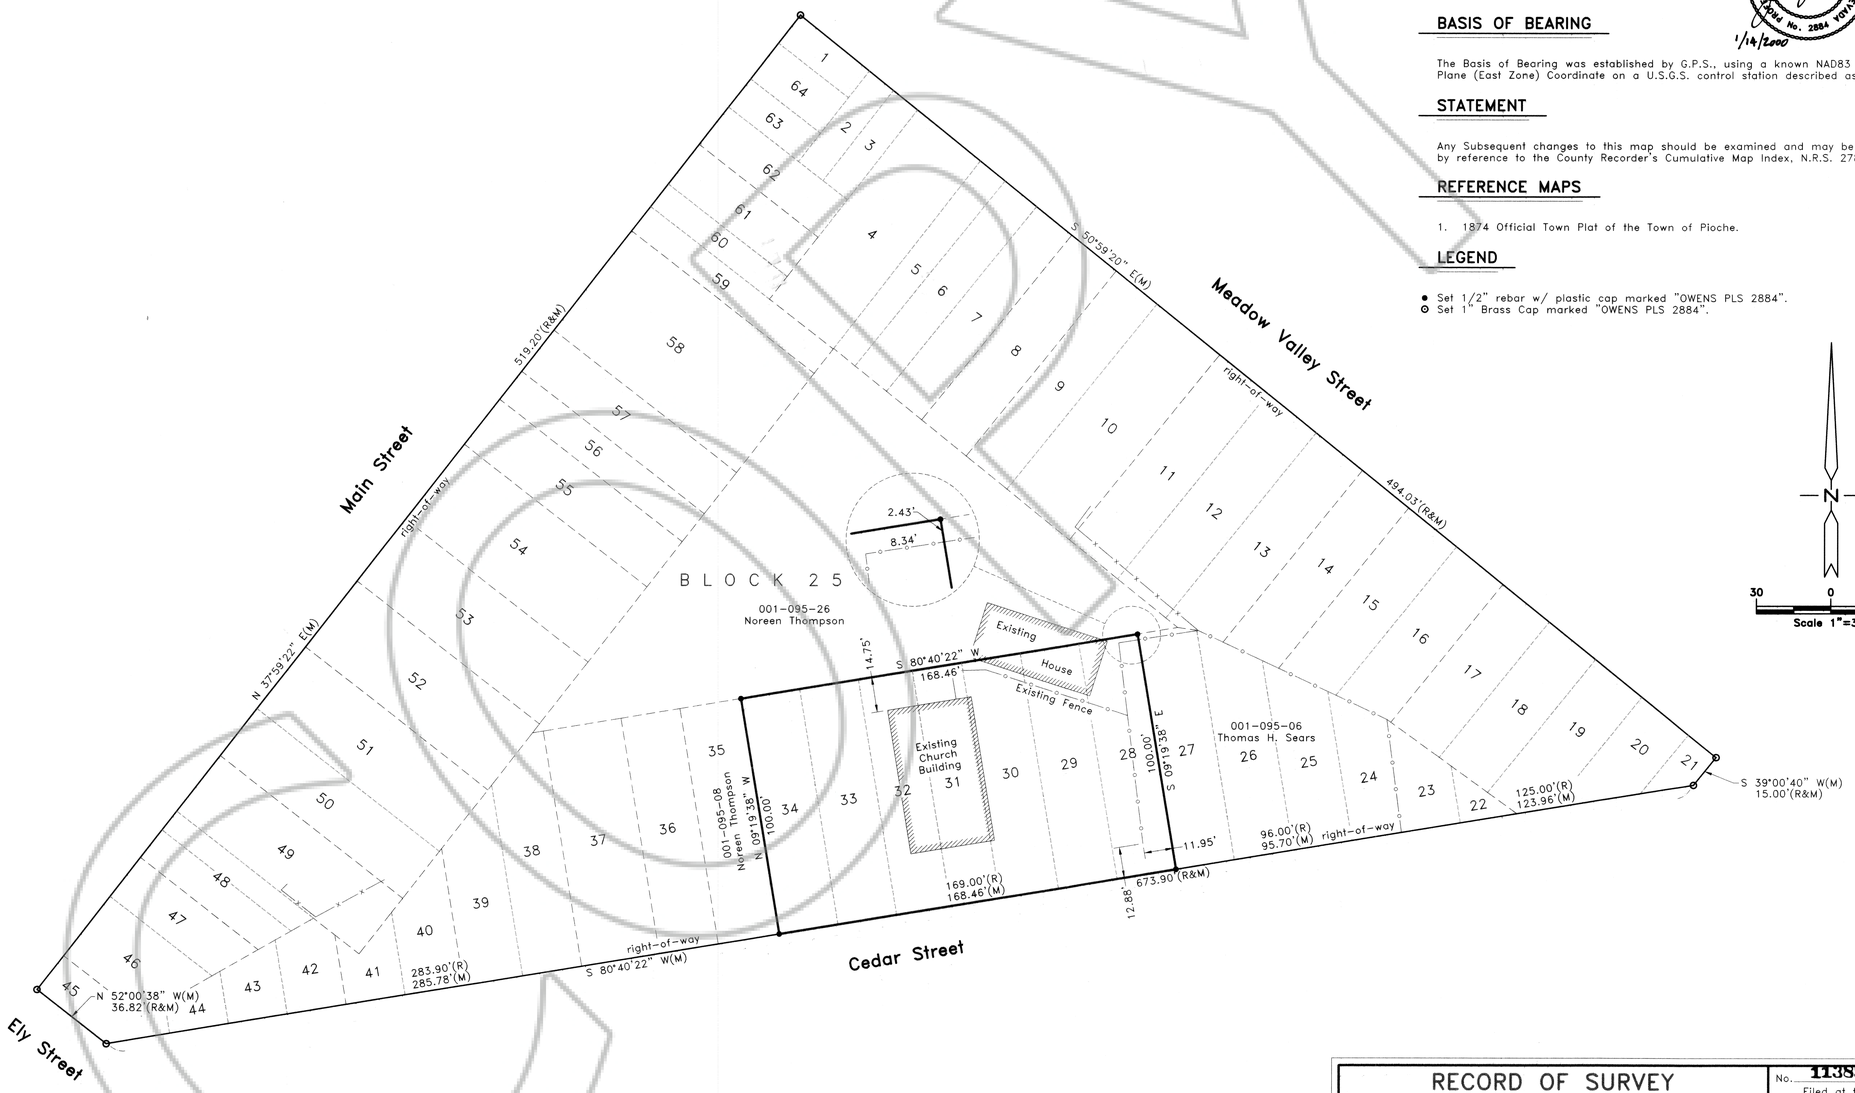

SURVEYOR'S CERTIFICATE

I, James J. Owens, a Professional Land Surveyor registered in the State of Nevada, do hereby certify that :

1. This Plat represents the results of a survey conducted by me, or under my direct supervision at the instance of the Episcopal Diocese of Nevada, owners.
2. The lands surveyed lie within Lots 28, 29, 30, 31, 32, 33 & 34, of Block 25, of the Town of Pioche, Sec. 22, T. 1 N., R. 67 E., M.D.M., Lincoln County, Nevada, and the survey was completed on Oct. 29, 1999.
3. This plat complies with the applicable state statutes and any local ordinances in effect on the date that the Governing Body gave its final approval.
4. The monuments depicted on this plat are of the character shown, occupy the positions indicated and are of sufficient number and durability.

PROFESSIONAL LAND SURVEYOR - STATE OF NEVADA
JAMES J. OWENS
No. 2884
1/14/2000

BASIS OF BEARING

The Basis of Bearing was established by G.P.S., using a known NAD83 Nevada State Plane (East Zone) Coordinate on a U.S.G.S. control station described as "PAT".

STATEMENT

Any Subsequent changes to this map should be examined and may be determined by reference to the County Recorder's Cumulative Map Index, N.R.S. 278.5695.

REFERENCE MAPS

1. 1874 Official Town Plat of the Town of Pioche.

LEGEND

● Set 1/2" rebar w/ plastic cap marked "OWENS PLS 2884".
⊙ Set 1" Brass Cap marked "OWENS PLS 2884".

Nev-270
S. Hafen

RECORD OF SURVEY
for
Episcopal Diocese of Nevada

Situated within Lots 28, 29, 30, 31, 32, 33 & 34 of Block 25, of the Town of Pioche, Sec. 22, T. 1 N., R. 67 E., M.D.M., Lincoln County, Nevada

THE OWENS SURVEYING OUTFIT, INC.
Water Right, Mineral & Land Surveying throughout the West
P.O. Box 540
99 W. Hollywood
Pioche, Nevada 89043
Tel : 775-962-5115
Fax : 775-962-5116

No. 113852
Filed at the Request of :
The Owens Surveying Outfit, Inc.
Date Jan. 14, 2000 At 4:45 p.m.
Book Plat B Page 272
Official Records
Lincoln County, Nevada
Leslie Boucher
Leslie Boucher, Recorder
Teresa Seevers, Deputy
Fee 17.00