434

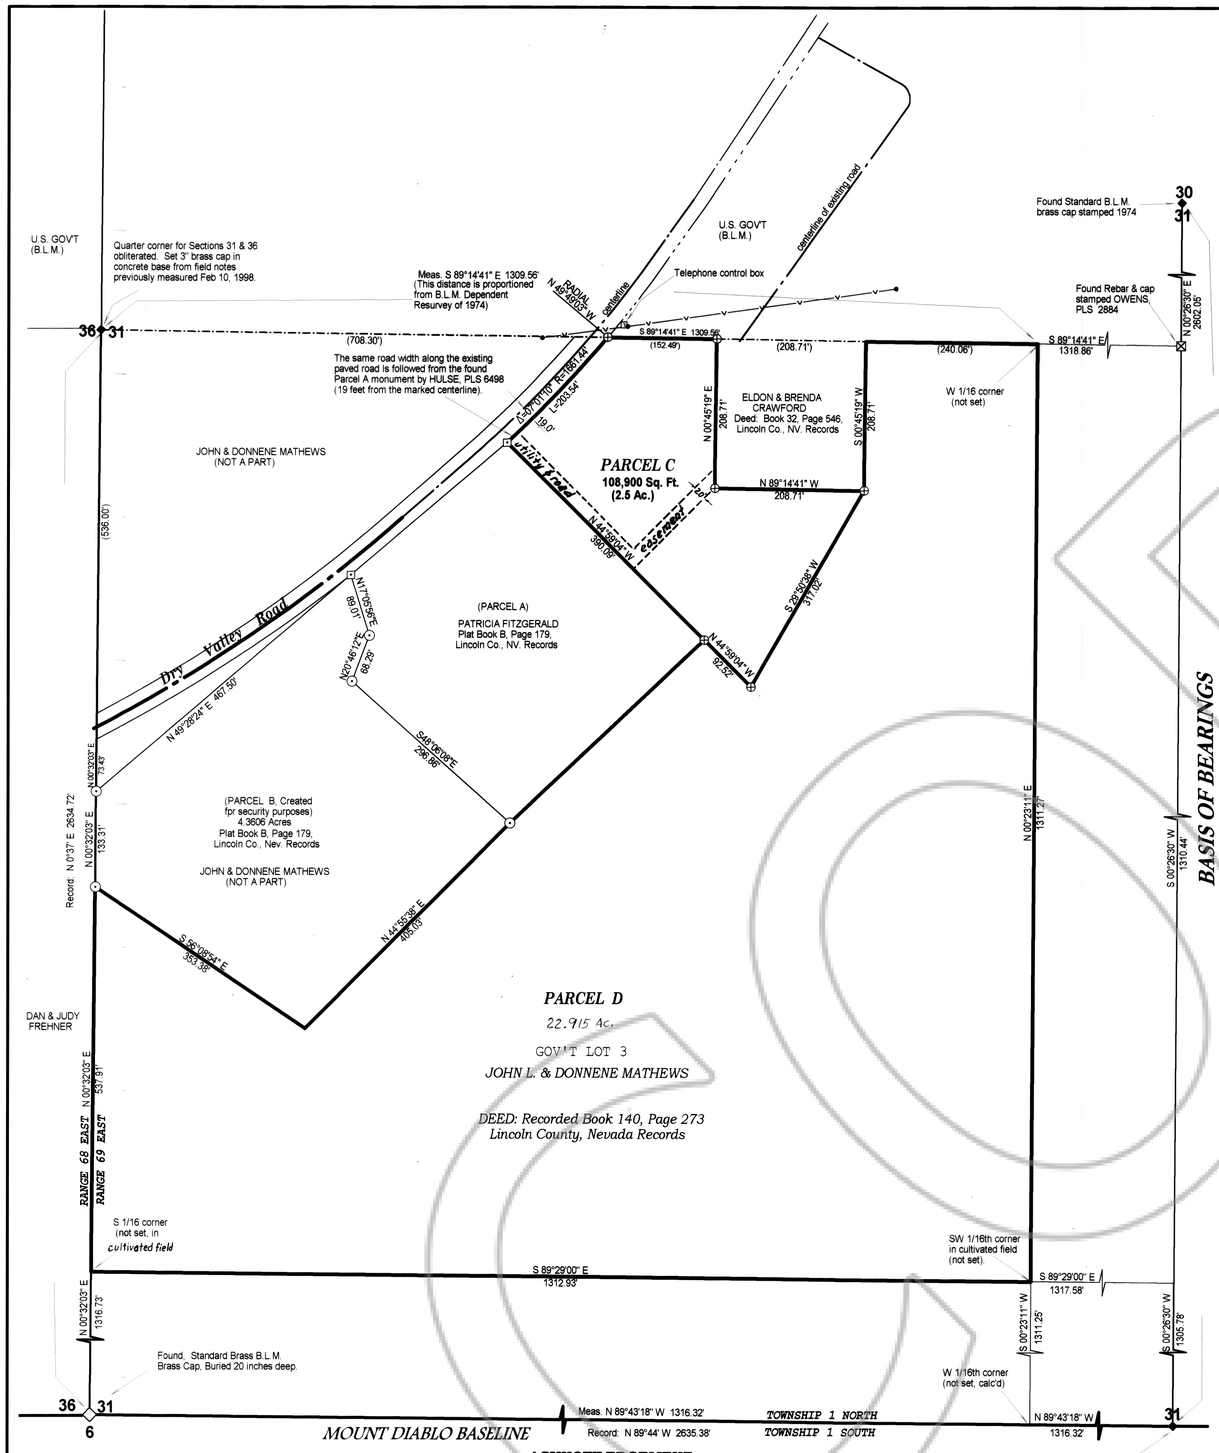

BASIS OF BEARINGS

The north-south centerline of Section 31, T. 1 N., R.69 E. M.D.M., as shown for "The Dry Valley Tract Survey" Recorded Plat Book A, Page 160, Lincoln County Records as N 0°26'30" E.

MAP REFERENCES

Parcel Map recorded Plat Book A, Page 179 of Lincoln County, Nevada Records.

Record of Survey, recorded Plat Book A, Page 160, Lincoln County, Nevada Records.

The Dry Valley Tract recorded Plat Book A, Page 160, Lincoln Co., Nevada Records.

LEGEND

- ⊕ Set #5 rebar with cap stamped L SMITH PLS 12751
- ⊙ Found #5 rebar & cap stamped L SMITH PLS 12751
- ⊡ Found #4 rebar & cap stamped HULSE PLS 6498

SURVEYOR'S CERTIFICATE

I, Lenard D. Smith, a Professional Land Surveyor licensed in the State of Nevada, certify that:

1. This plat represents the results of a survey conducted under my direct supervision at the at the instance of John L. & Donnene C. Mathews
2. The lands surveyed lie within Section 31, T. 1 N., R.69 E., M.D.M. The survey was completed on April 29, 2002
3. This plat complies with the applicable state statutes and any local ordinances in effect on the date that the governing body gave its final approval.
4. The monuments depicted on the plat are of the character shown, occupy the positions indicated and are of sufficient number and durability.

PROFESSIONAL LAND SURVEYOR - STATE OF NEVADA
LENARD D. SMITH
No 12751
May 29, 2002

Lenard D. Smith P.L.S. 12751

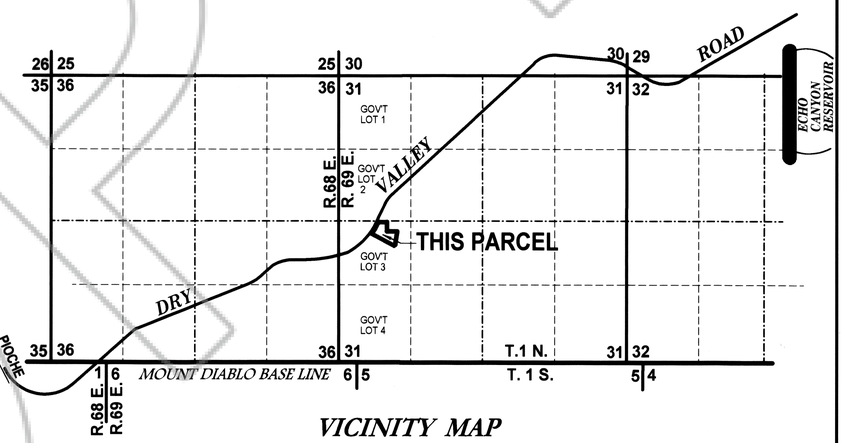

VICINITY MAP

NO SCALE

PLANNING COMMISSION

At the regular meeting of the Lincoln County Planning Commission held this 13th day of May, 2002 this map was examined and recommended for approval.

Chairman

COUNTY COMMISSION

At the regular meeting of the Lincoln County Commission, held this 20th day of May, 2002 this map was examined and approved for recordation.

Chairman attest: County Clerk Deputy

A.P.N.: 006 - 291 - 25

RECORDER'S CERTIFICATE

File number 118205

Recorded at the request of Lenard D. Smith

Filed in Plat Book B, Page 434

This 28 day of May 2002 at 1:04 p.m.

LESLIE BOUCHER, RECORDER

By Leslie Boucher

OWNERS CERTIFICATE

We certify that we are the owners of the parcels of this plat and that we have requested Lenard D. Smith, a Professional Land Surveyor to prepare this map for recordation.

John L. Mathews Donnene C. Mathews

ACKNOWLEDGEMENT

The above persons, known to me as the persons represented on this plat have personally appeared before me, a Notary Public, and have executed the above Owner's Certificate freely and voluntarily this 17th day of May, 2002.

Notary Public

BRANDI LEWIS
NOTARY PUBLIC - STATE of NEVADA
Lincoln County - Nevada
CERTIFICATE # 98-2166-11
APPT. EXP. MAR. 6, 2006

Lenard Smith Land Survey
509 Main Street
P.O. Box 443
Caliente, Nevada 89008
Phone/Fax 775 726 3365

PARCEL MAP

TO ESTABLISH PARCEL C

FOR JOHN L. & DONNENE C. MATHEWS

IN SECTION 31, T. 1 N., R. 69 E., M.D.M.