219

OWNER'S CERTIFICATE

We certify that we are the owners of the lands represented on this plat, that we have requested Lenard D. Smith, a Professional Land Surveyor to prepare it and hereby authorize the same for recordation.

Arthur Cameron Janet Cameron

ACKNOWLEDGEMENT

STATE OF NEVADA
} ss
COUNTY OF LINCOLN

This instrument was acknowledged before me on June 13, 2006 by Arthur Cameron and Janet Cameron, freely and voluntarily for the purposes stated.

Cory B. Smith
Notary public

My commission expires Nov. 2, 2009

CORY B. SMITH
NOTARY PUBLIC • STATE of NEVADA
Lincoln County • Nevada
CERTIFICATE # 05-100858-11
APPT. EXP NOV. 2, 2009

PLANNING COMMISSION

~~At the regular meeting of the~~ Lincoln County Planning Commission held this 14th day of JUNE 2006 this plat was examined and recommended for approval.

~~Chairman~~ PLANNING DIRECTOR KEN DIXON

BASIS OF BEARINGS

The bearings of this plat is the north line of the northeast quarter of Section 3, T. 3 S., R. 67 E., M.D.M. which is given as N 89°50'59" W in the Highland Knolls subdivision map recorded Plat Book A, at Page 100 of Lincoln County, Nevada Records.

MAP REFERENCE

The Highland Knolls Subdivision File No. 51895, in Plat Book A, at Page 100 of Lincoln County, Nevada Records.

Other maps of the Highland Knolls Subdivision recorded in Lincoln County Records:
Plat Book A, at Pages 161, 460, 461, 462 and 463
Plat Book B, at Pages 364, 366 and 500
Plat Book C, at Page 121

Deed for Lots 8 and 25: Book 110, Pages 615 and 616, Official Records, Lincoln County, Nevada Records

MAP NOTE

This map merges Lots 8 and 25 of the Highland Knolls Subdivision, creating Lots 8A, 8B, 25A and25B dividing 9.727 acres.

SURVEYOR'S CERTIFICATE

I, Lenard D. Smith, a Professional Land Surveyor licensed in the State of Nevada certify that:

1. This plat represents the results of a survey conducted under my direct supervision at the instance of Arthur & Janet Cameron.

2. The lands surveyed lie within Section 3, T. 3 S., R. 67 E., M.D.M. The survey was completed on April 22, 2005.

3. This plat complies with the applicable state statutes and any local ordinances in effect on the date that the governing body gave its final approval.

4. The monuments depicted on the plat are of the character shown, occupy the positions indicated and are of sufficient number and durability.

NEVADA PROFESSIONAL LAND SURVEYOR
LENARD D SMITH
NO. 12751

Lenard D. Smith PLS 12751 Exp. 6/30/06 June 13, 2006

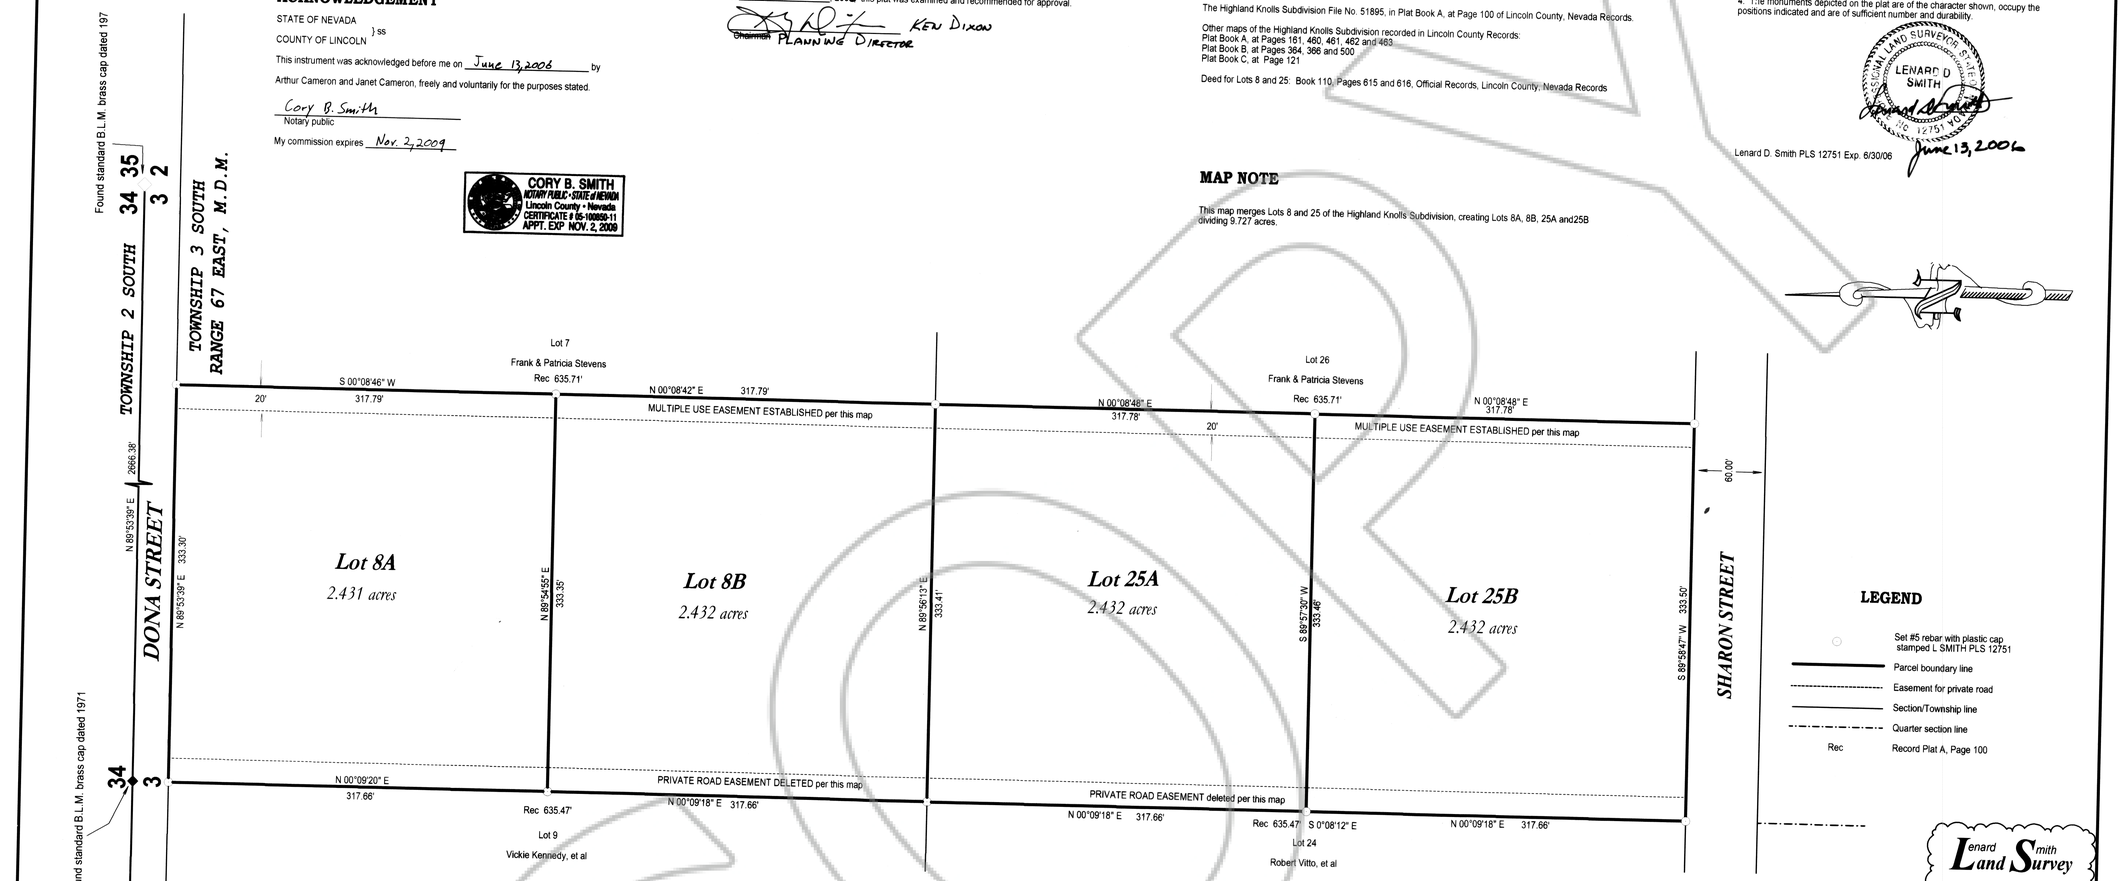

LEGEND

- Set #5 rebar with plastic cap stamped L SMITH PLS 12751
- Parcel boundary line
- Easement for private road
- Section/Township line
- Quarter section line
- Rec — Record Plat A, Page 100

Lenard Smith Land Survey
509 Main Street
P.O. Box 443
Caliente, Nevada
Phone/Fax 775 726 3365

0 60 120 180 240 300

Scale 1" = 60'

APN 013-041-07

RECORDER'S CERTIFICATE

No. 126668

Recorded at the request of Lenard D. Smith

Filed Plat Book C, Page 219
Lincoln County, Nevada Records.

Date June 14 2006

at 11:26 A.m.

Leslie Boucher, Recorder

by Anne Elson Deputy

Fee $21.00

To Change Existing Private Road Easement from the West Side to the East side of Lots 8A & 8B and 25A & B as a Multiiple Use Easement

For Arthur and Janet Cameron

Lots 8 and 25 of Highland Knolls Subdivision
North half of Section 3, Township 3 South, Range 67 East
Mount Diablo Meridian