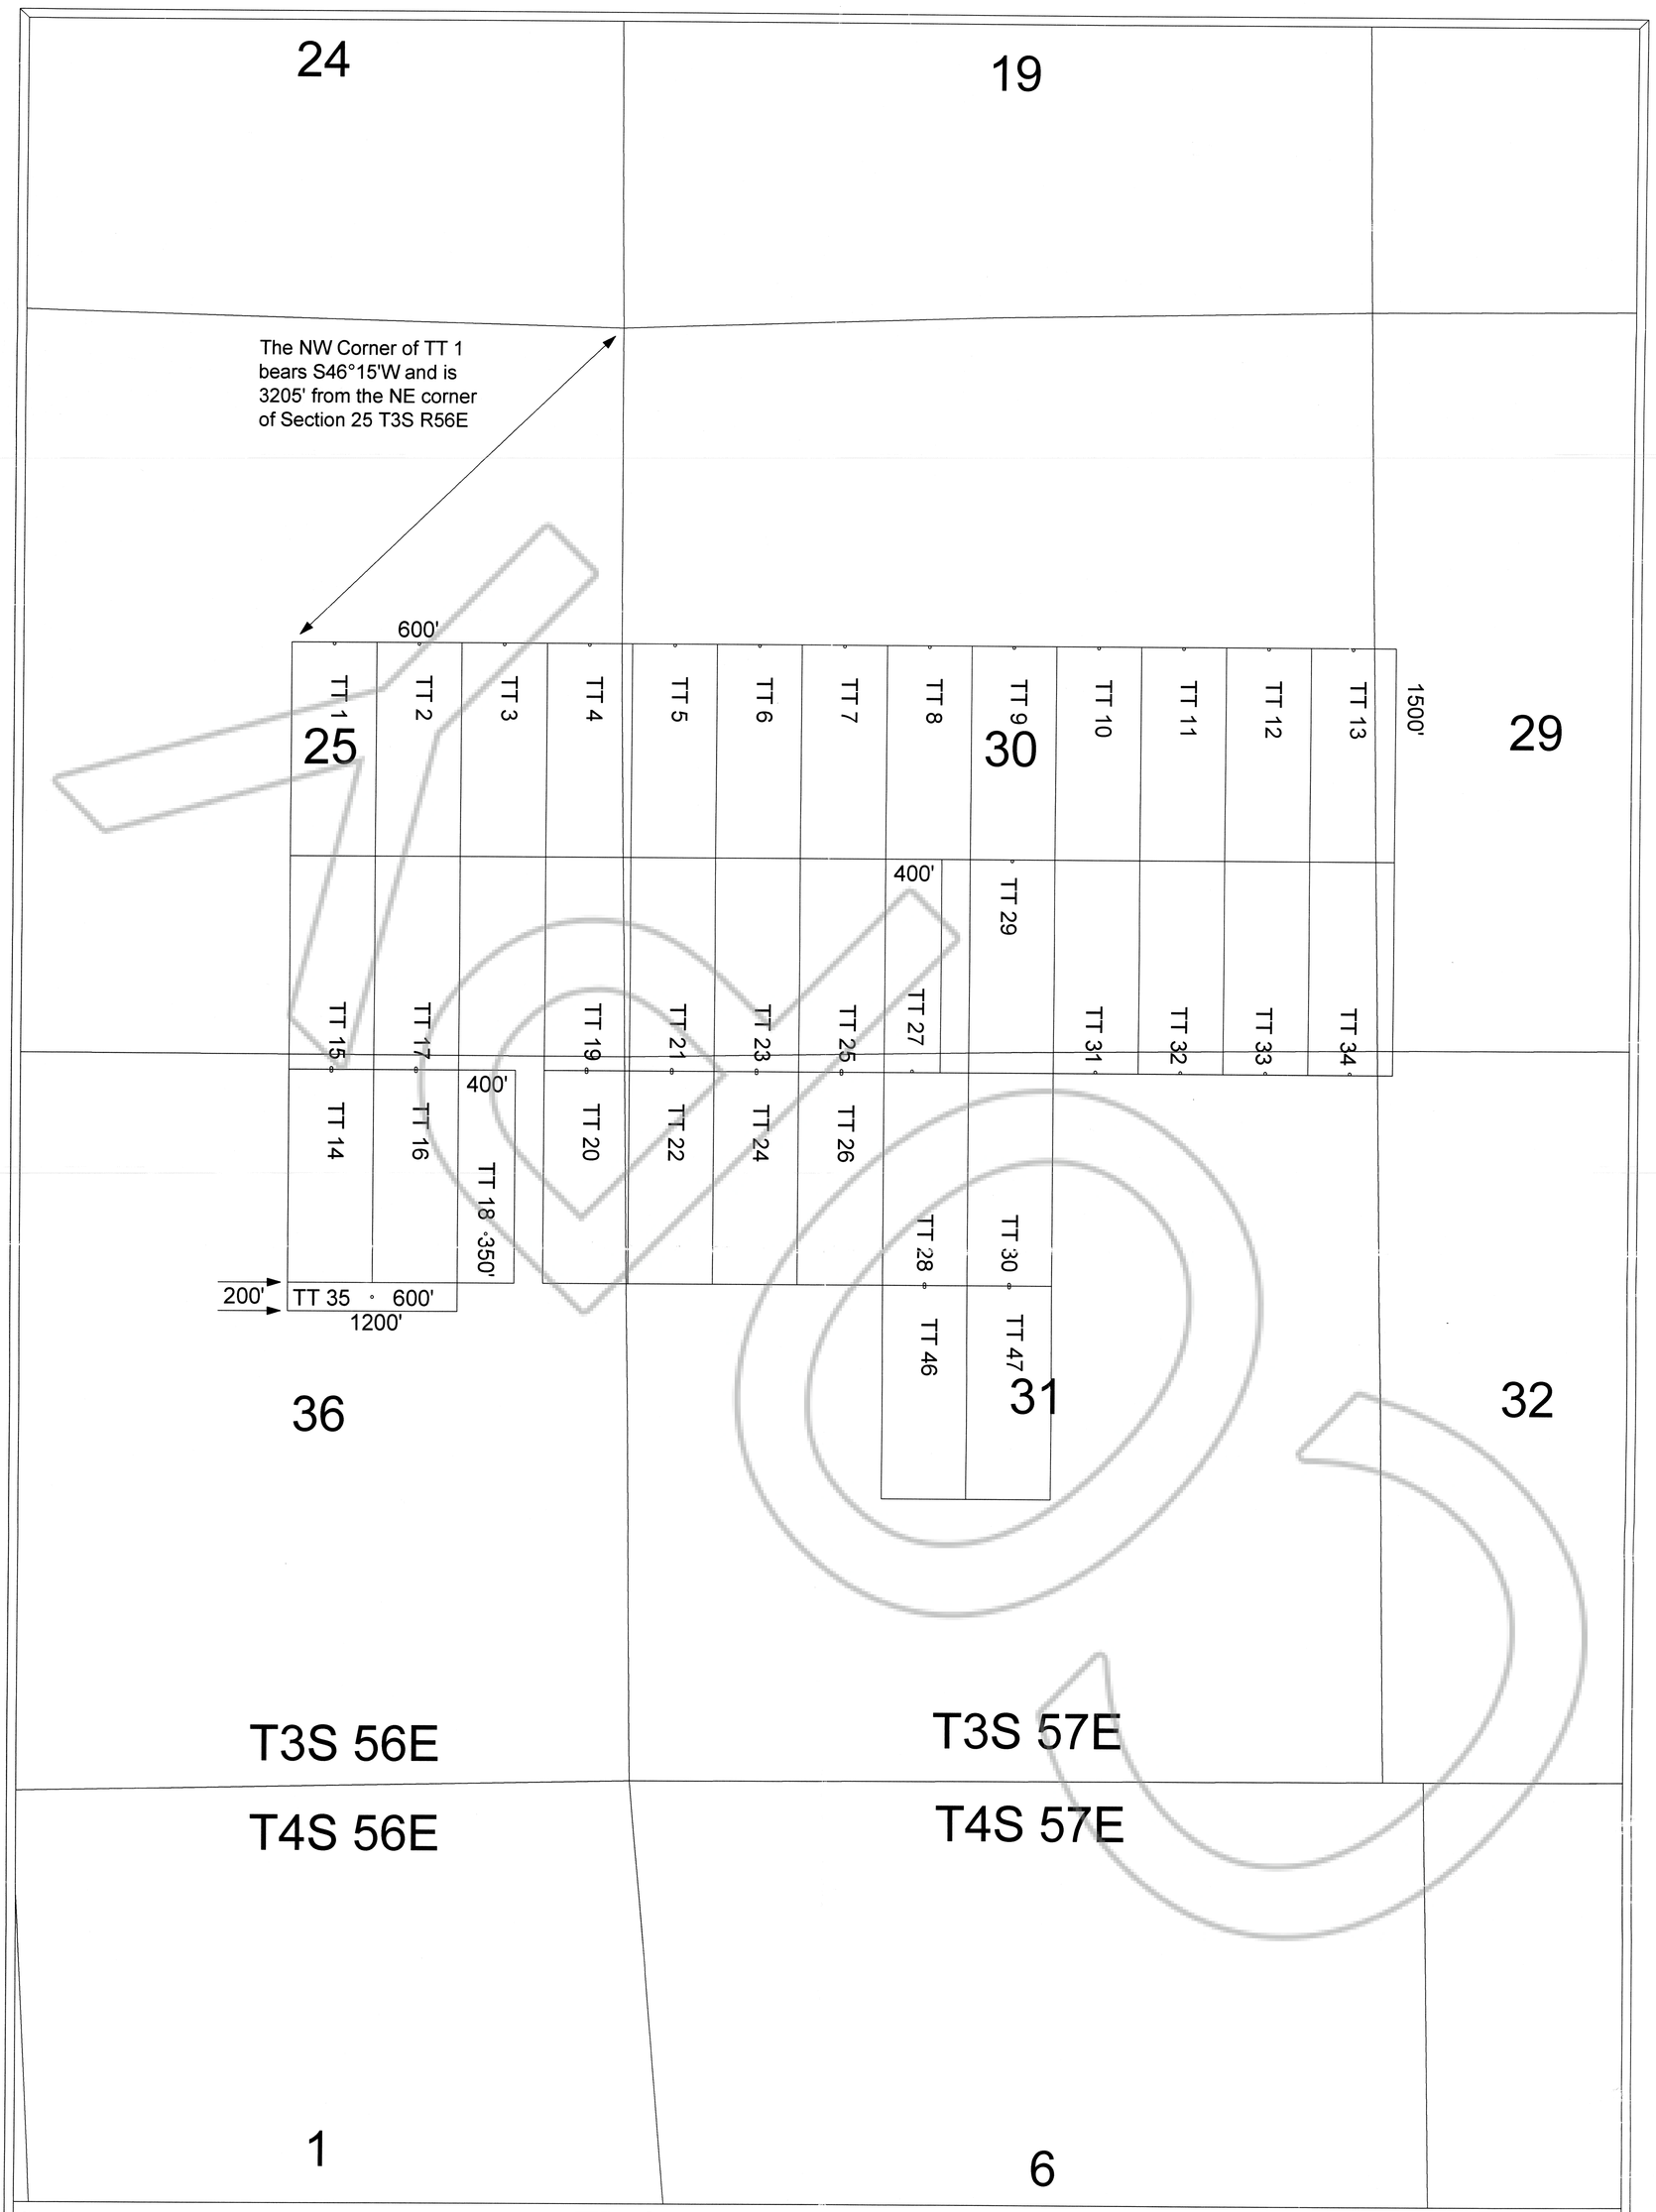

TT Claims 1-35, 46 and 47

Claims TT 1-13, 16, 17, and 19-26 were located on August 21, 2006.
Claims TT 14, 15, 18, 27-30, 35, 46 and 47 were located on August 22, 2006 in Township 3 South Range 56 East Sections 25 and 36 and in Township 3 South Range 57 East Sections 29-32 in Lincoln County, Nevada

Locator:
Pilot Mountain Resources, Inc.
465 South Meadows Parkway #20
Reno, Nv. 89521

Notes:
Location Monuments are set 10' from claim end lines unless noted otherwise. All location and corner monuments are 2" X 2"X 4' wooden posts with scribed metal tags. All claims are 600' by 1500' unless noted otherwise.

147844
I+T Exploration LLC
Nov. 13, 2006
48 3
226
24
Lulu Boucher
$55.00
226 24

Typical Claim

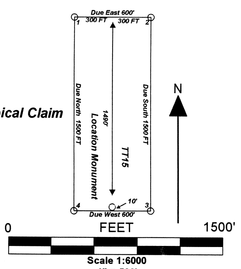

MINING CLAIM LOCATION MAPS
TT Claims 1-35, 46 and 47
Lode Mining Claims

Pilot Mountain Resources, Inc.
465 South Meadows Parkway #20
Reno, Nv. 89521

Drawn By: GIS Land Services
PMR_TT_Claims_1...47.dwg
October 15, 2006

Surveyed By: T&T Exploration L.L.C.
Datum: 1927 Projection: UTM Zone 11
Units: Feet