Record of Survey

In Sections 4 & 9, Township 2 South, Range 68 East, Mount Diablo Meridian.
Block 39, Lot 3, Town of Panaca, Lincoln County, Nevada A.P.N. 002-032-04

DOC # 0134978
12/14/2009 09:45 AM
Official Record
Recording requested By
LENARD SMITH LAND SURVEY
Lincoln County - NV
Leslie Boucher - Recorder
Fee: Page 1 of 1
RPTT: Recorded By RE
Book- D Page- 0002
0134978

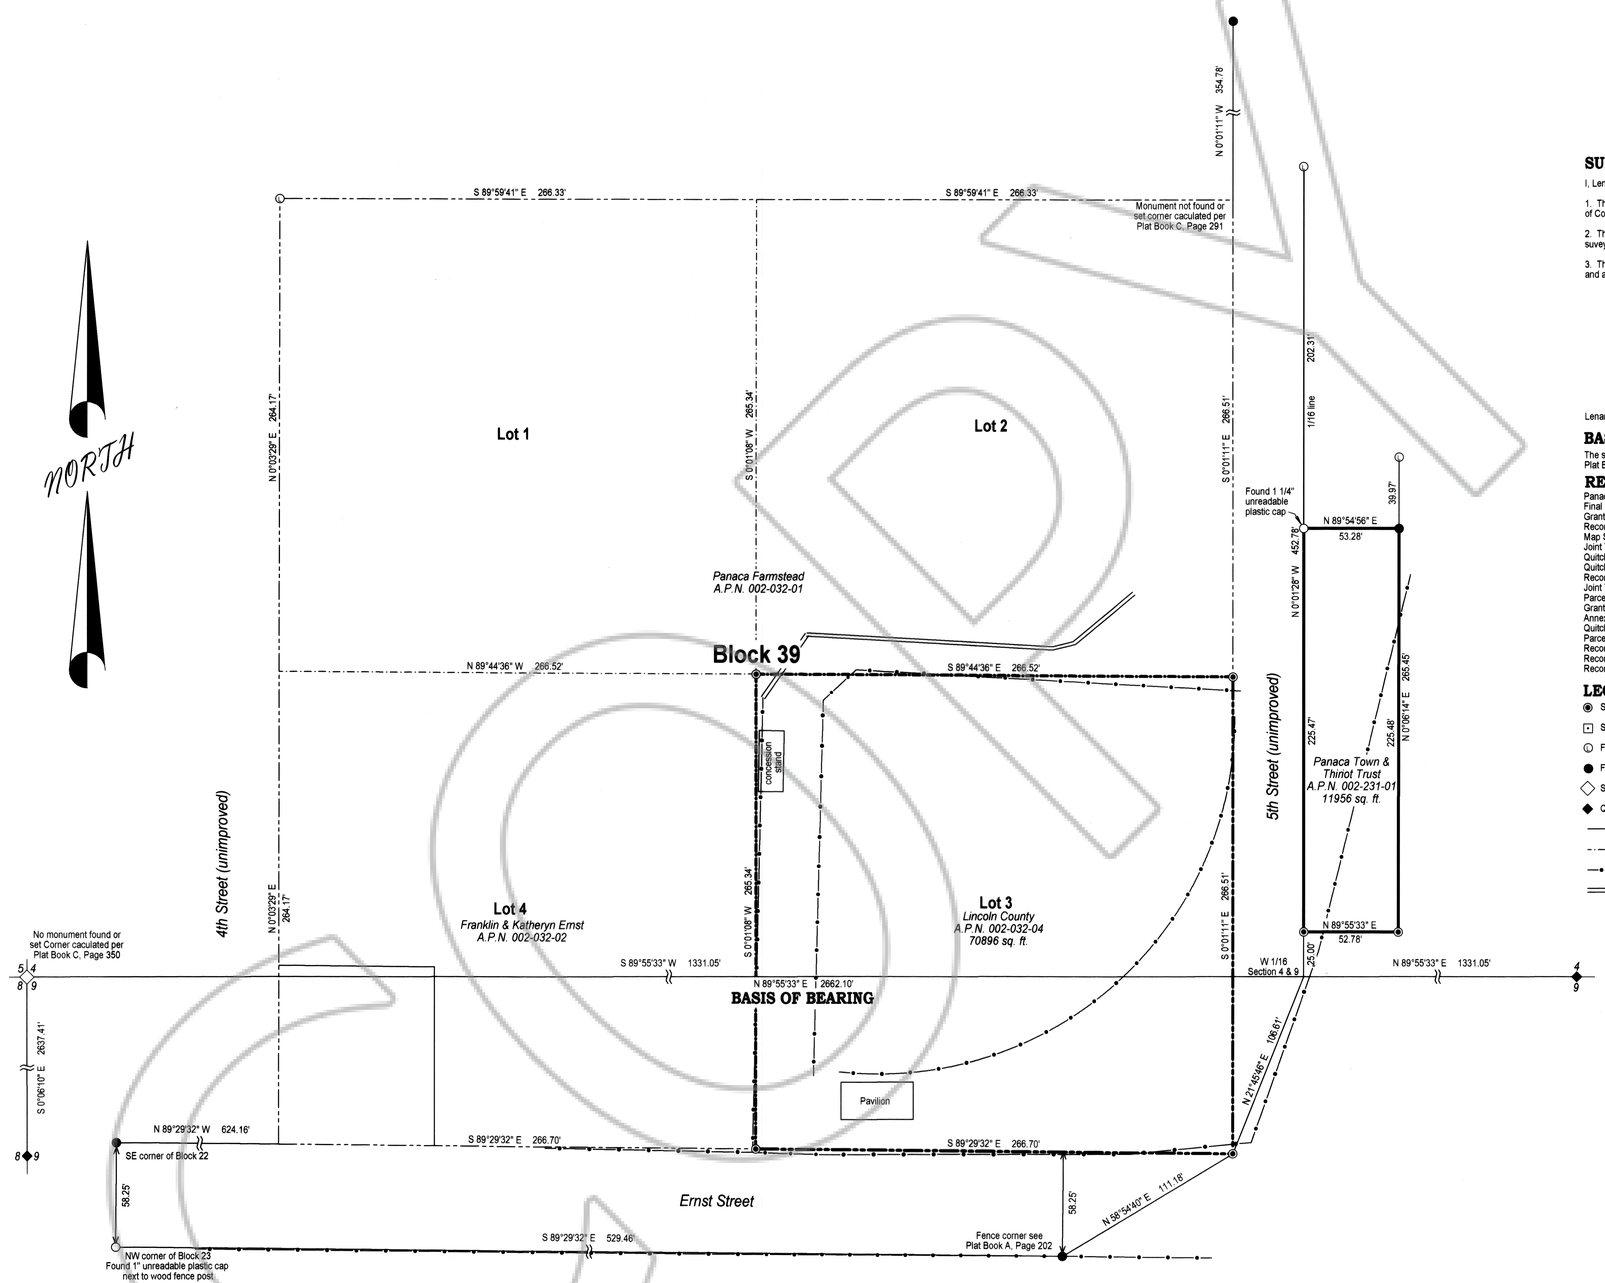

SURVEYOR'S CERTIFICATE

I, Lenard D. Smith, a Professional Land Surveyor licensed in the State of Nevada certify that:

1. This plat represents the results of a survey conducted under my direct supervision at the instance of Cory Lytle

2. The lands surveyed lie within Sections 4 & 9, Township 2 South, Range 68 East, M.D.M. The suvey was completed on Dec 10, 2009

3. The monuments depicted on the plat are of the character shown, occupy the positions indicated, and are of sufficient number and durability.

PROFESSIONAL LAND SURVEYOR STATE OF NEVADA
LENARD D. SMITH
No. 12751

12/14/09

Lenard D. Smith PLS 12751, Exp. June 30, 2010

BASIS OF BEARING

The south line of the SW1/4, Section 4, Township 2 South, Range 68 East, M.D.M. shown on Plat Book C, Page 350 as N 8955'33" E

REFRENCES

Panaca City, Plat Book A, Page 34
Final Map, Plat Book A, Page 151, File No. 67636, Recorded 02-28-1980
Grant, Bargain, Sale Deed, Book 53, Page 348, File No. 77091, Recorded 01-19-1983
Record of Survey, Plat Book A, Page 202, File No. 77802, Recorded 05-20-1983
Map Showing The Street Name Changes, Plat Book A, Page 210, File No. 78395, Recorded 08-16-1983
Joint Tenancy Deed, Book 57, Page 229, File No. 78812, Recorded 10-11-1983
Quitclaim Deed, Book 59, Page 101, File No. 79627, Recorded 03-06-1984
Quitclaim Deed, Book 59, Page 258, File No. 79722, Recorded 03-21-1984
Record of Survey, Plat Book A, Page 300, File No. 91155, Recorded 05-05-1989
Joint Tenancy Deed, Book 85, Page 20, File No. 91179, Recorded 05-08-1989
Parcel Map, Plat Book A, Page 413, File No. 101726, Recorded 04-02-1994
Grant, Bargain and Sale Deed, Book 109, Page 219, File No. 101686, Recorded 04-06-1994
Annexation Map, Plat Book B, Page 90, File No. 110414, Recorded 02-06-1996
Quitclaim Deed, Book 146, Page 13, File No. 113851, Recorded 01-14-2000
Parcel Map, Plat Book B, Page 308, File No. 114549, Recorded 05-22-2000
Record of Survey Boundary Line Adjustment, Plat Book B, Page 494, File No. 120364, Recorded 06-20-2003
Record of Survey, Plat Book C, Page 291, File No 0128245, Recorded 01-16-2007
Record of Survey, Plat Book C, Page 350, File No. 0129661, Recorded 08-09-2007

LEGEND

- Set 5/8" rebar with 1 1/4" plastic cap stamped "L SMITH PLS 12751"
- Set 5/8" rebar with 2" aluminum cap stamped "L SMITH PLS 12751"
- Found 1 1/4" plastic cap stamped "L SMITH PLS 12751"
- Found rebar unless noted otherwise
- Section corner, found standard BLM brass cap unless noted otherwise
- Quarter corner, found standard BLM brass cap
- Block line
- Lot line
- Chain link Fence
- Retaining wall

40 0 40 80 120 160

SCALE 1" = 40'

Record of Survey

For

Lincoln County

In Sections 4 & 9, Township 2 South, Range 68 East, Mount Diablo Meridian.
Block 39, Lot 3, Town of Panaca, Lincoln County, Nevada A.P.N. 002-032-04

Lenard Land Smith Survey

Lenard Smith Land Survey
509 Main Street
P.O. Box 443
Caliente, Nevada 89008
Phone/Fax 775 726 3365
Cell Phone 775 962 1196

C.B.S

Sheet 1 of 1